CIVIL ENGINEERING CONSULTANTS
RVA
Regina Webster & Associates, Inc.
8619 W. Bryn Mawr Ave., Suite 602
Chicago, IL 60631-3551
773-283-2600 Fax: 773-283-2602
www.RWAengineers.com

NOTE: ALL DIMENSIONS ARE TO EDGE OF SIDEWALK AND BACK OF CURB UNLESS OTHERWISE NOTED.

LEGEND

| | |
|---|---|
| 600.32 | PROPOSED SIDWALK ELEVATION |
| 600.32 C | PROPOSED TOP OF CURB ELEVATION |
| 600.32 FL | PROPOSED GUTTER FLOW LINE ELEVATION |
| ◯ | CATCHBASIN |

# NW CORNER

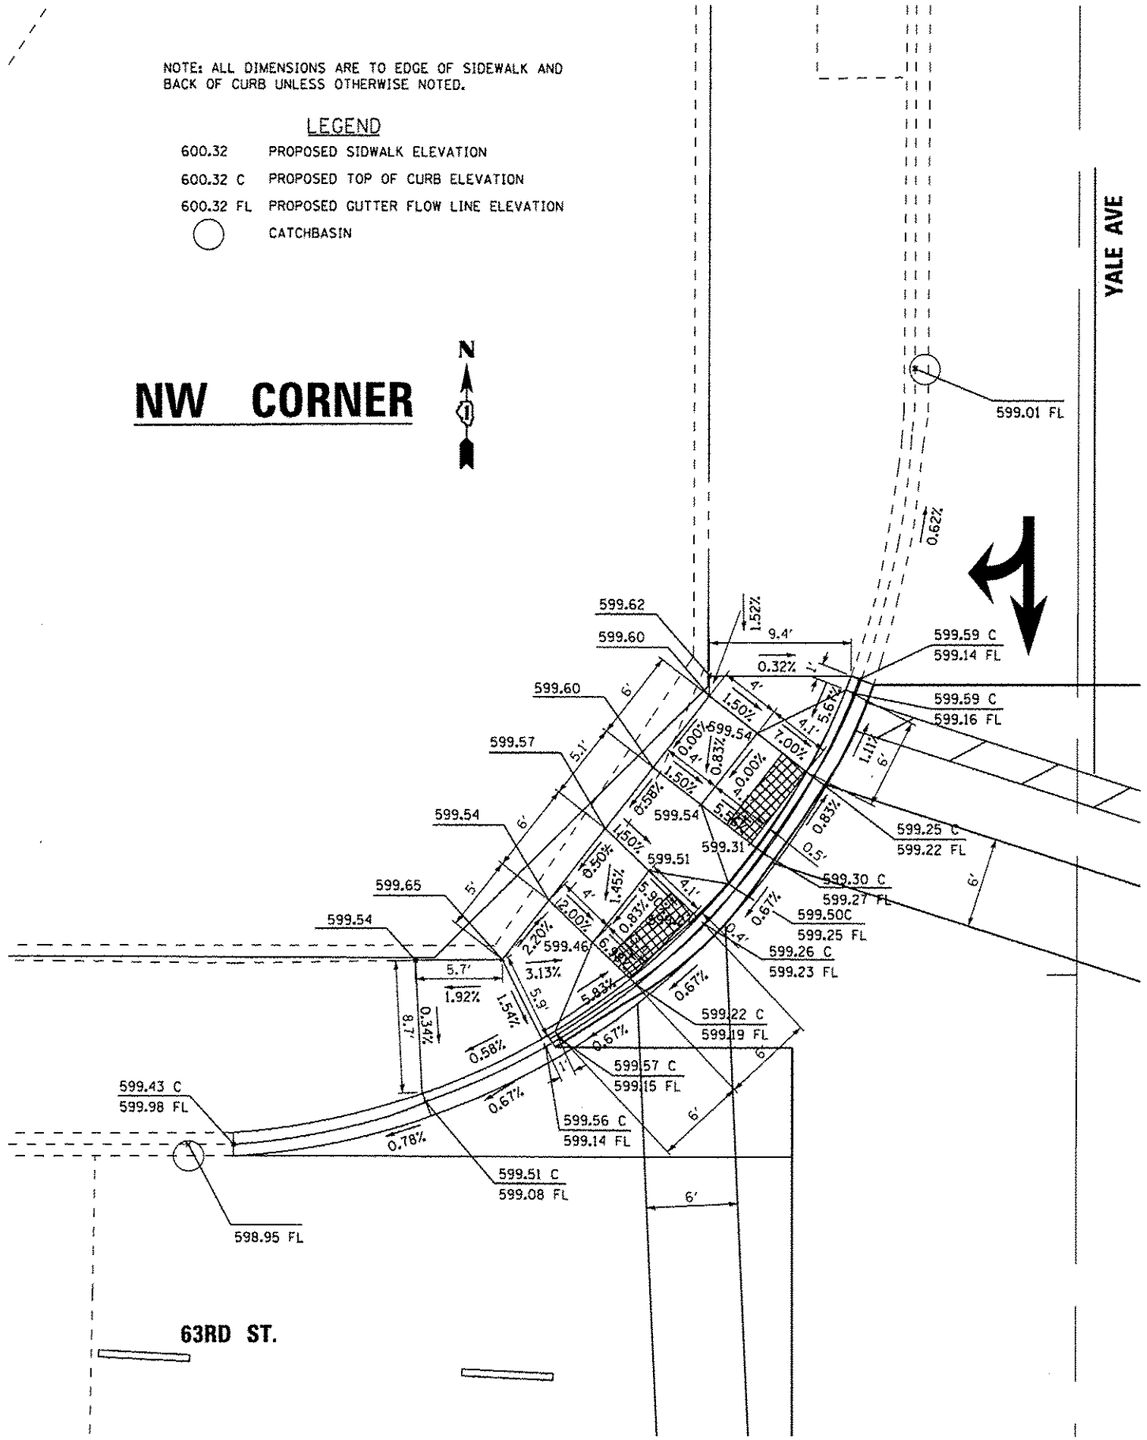
N
YALE AVE
599.01 FL
599.62
599.60
599.60
599.57
599.54
599.65
599.54
599.43 C
599.98 FL
598.95 FL
599.59 C
599.14 FL
599.59 C
599.16 FL
599.25 C
599.22 FL
599.30 C
599.27 FL
599.50C
599.25 FL
599.26 C
599.23 FL
599.22 C
599.19 FL
599.57 C
599.15 FL
599.56 C
599.14 FL
599.51 C
599.08 FL
599.54
599.31
599.51
599.46
599.54
599.54
599.99
599.99
599.94
599.94
599.51
599.51
599.46
599.46
599.99
599.99
599.54
599.54
599.54