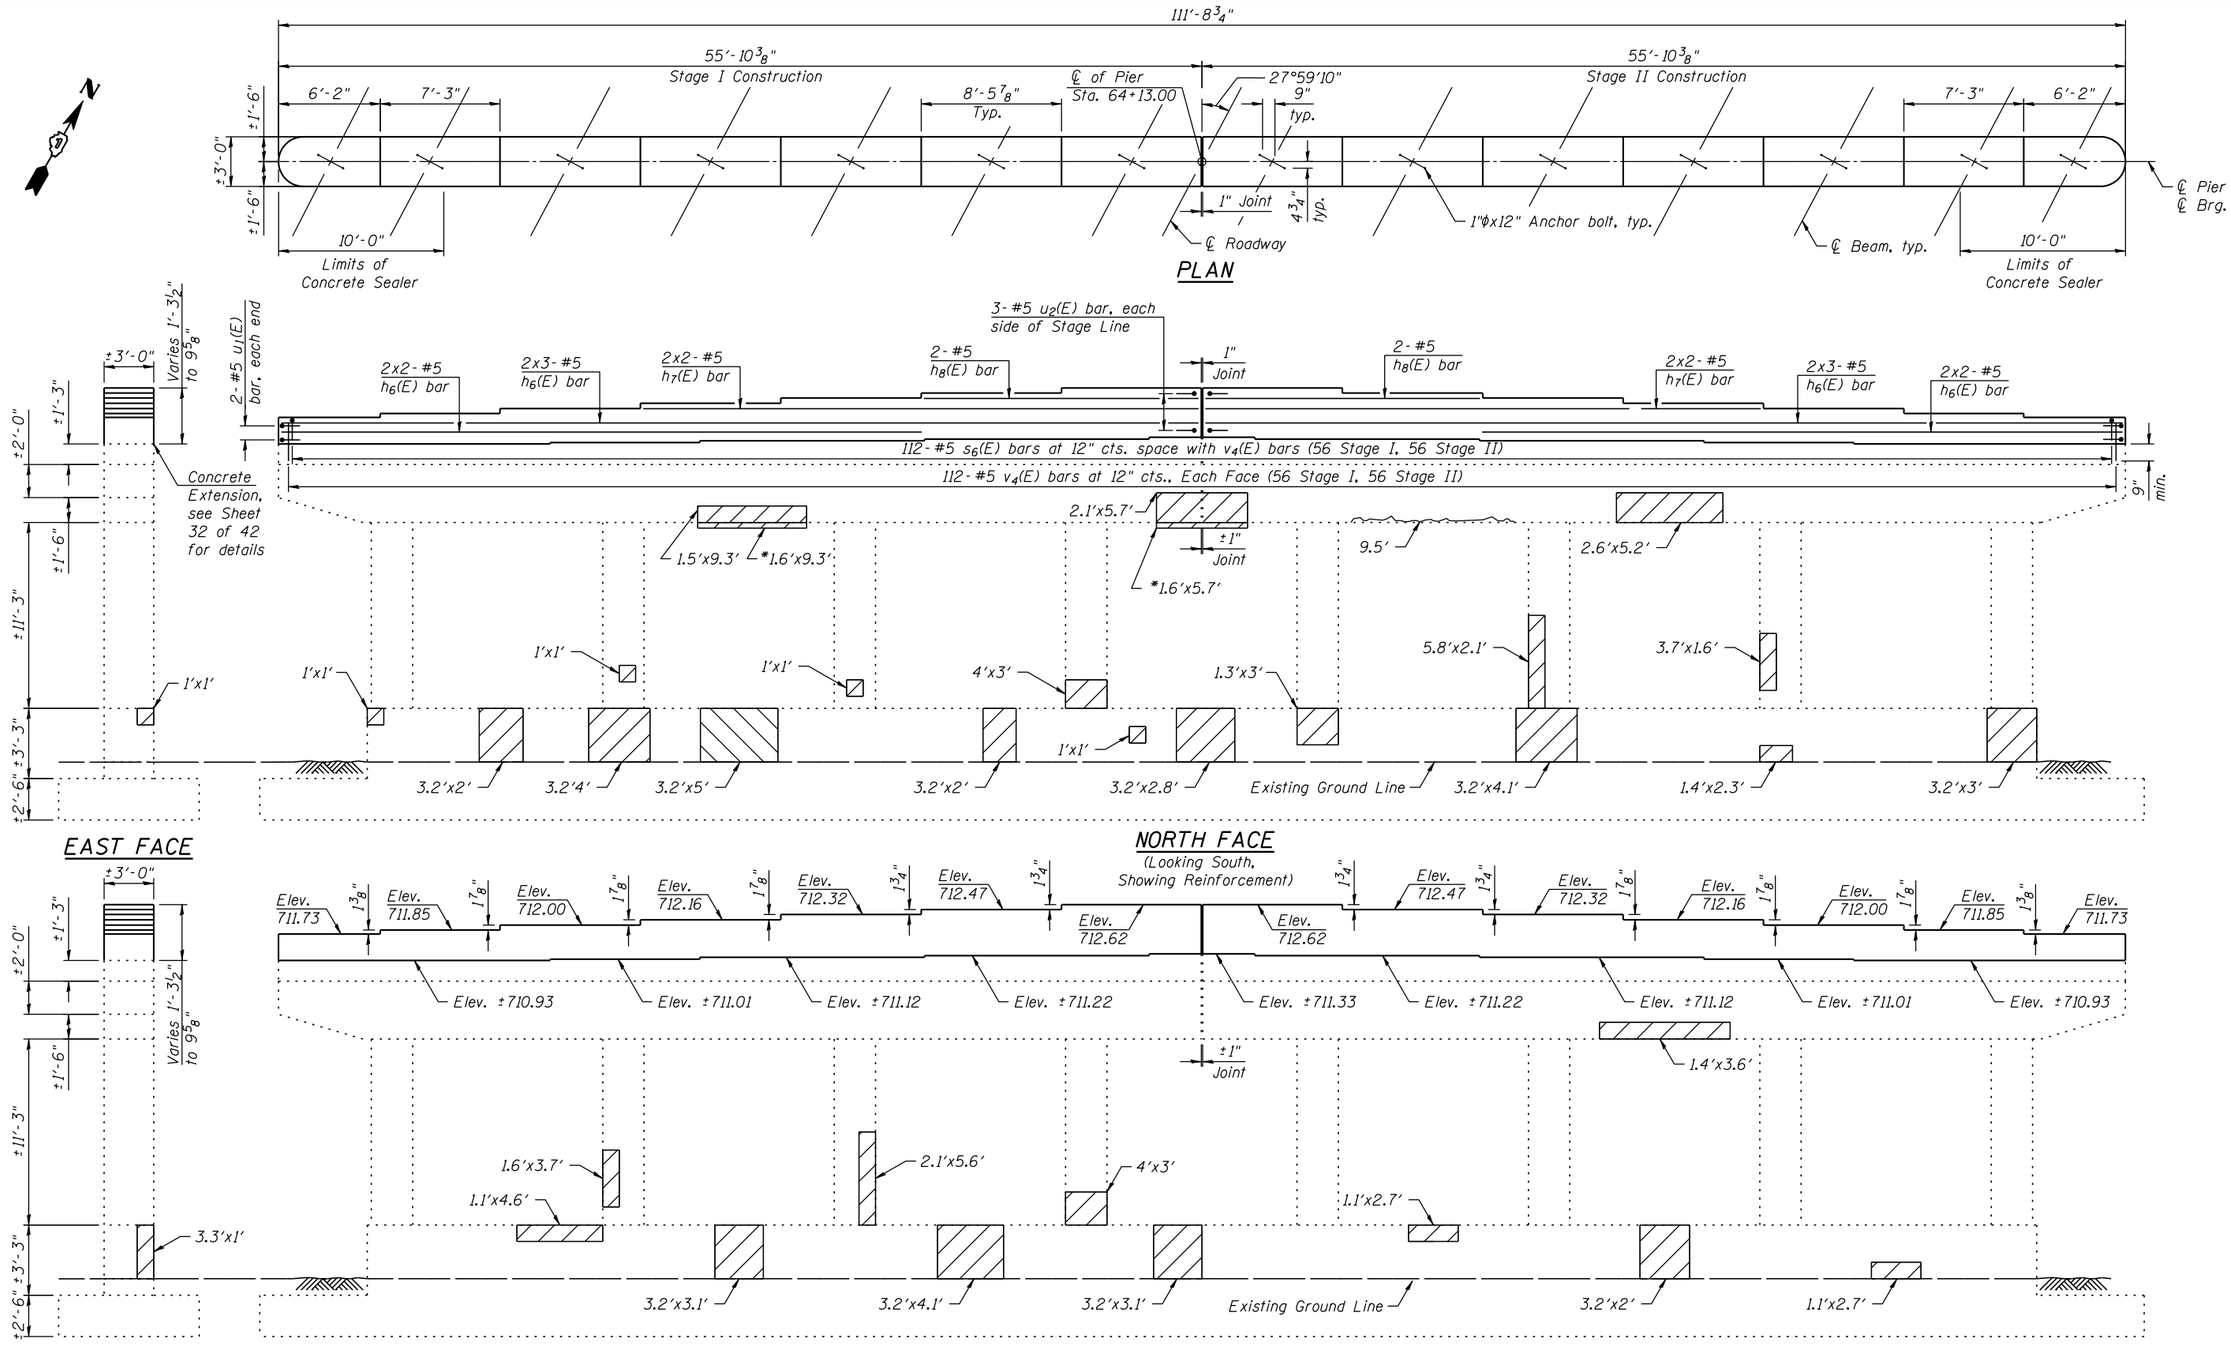

LEGEND

Structural Repair of Concrete (Depth Equal or Less Than 5 Inches)

Structural Repair of Concrete (Depth Greater Than 5 inches)

Epoxy Crack Injection

*Quantity is on horizontal surface

Note:
Repairs shown are based upon observations performed in 2010 and are for bidding purposes only. Actual areas to be repaired shall be determined by the Engineer in the field at the time of construction. Quantities have been adjusted to account for the time difference.
Bars indicated thus 2 x 3-#5 etc. indicates 2 lines of bars with 3 lengths per line.

FILE NAME = s:\pol\6300-6399\6346\028\micros\cadd sheets\structural\0160587-60K77-028-PIER2.dgn

STRAND ASSOCIATES®
1170 SOUTH HOUBOLT ROAD
JOLIET, ILLINOIS 60431
(815) 744-4200
IDFPR NO. 184-001273

USER NAME = brianf	DESIGNED - RRD	REVISED	
	CHECKED - AJS	REVISED	
PLOT SCALE =	DRAWN - BJF	REVISED	
PLOT DATE = 1/29/2013	CHECKED - RRD	REVISED	

STATE OF ILLINOIS
DEPARTMENT OF TRANSPORTATION

PIER 2 REPAIR DETAILS (1 OF 2)
STRUCTURE NO. 016-0587

SHEET NO. 31 OF 42 SHEETS

F.A.I. RTE.	SECTION	COUNTY	TOTAL SHEETS	SHEET NO.
55	22-1HB-R	COOK/DUPAGE	161	119
		CONTRACT NO. 60K77		
		ILLINOIS FED. AID PROJECT		