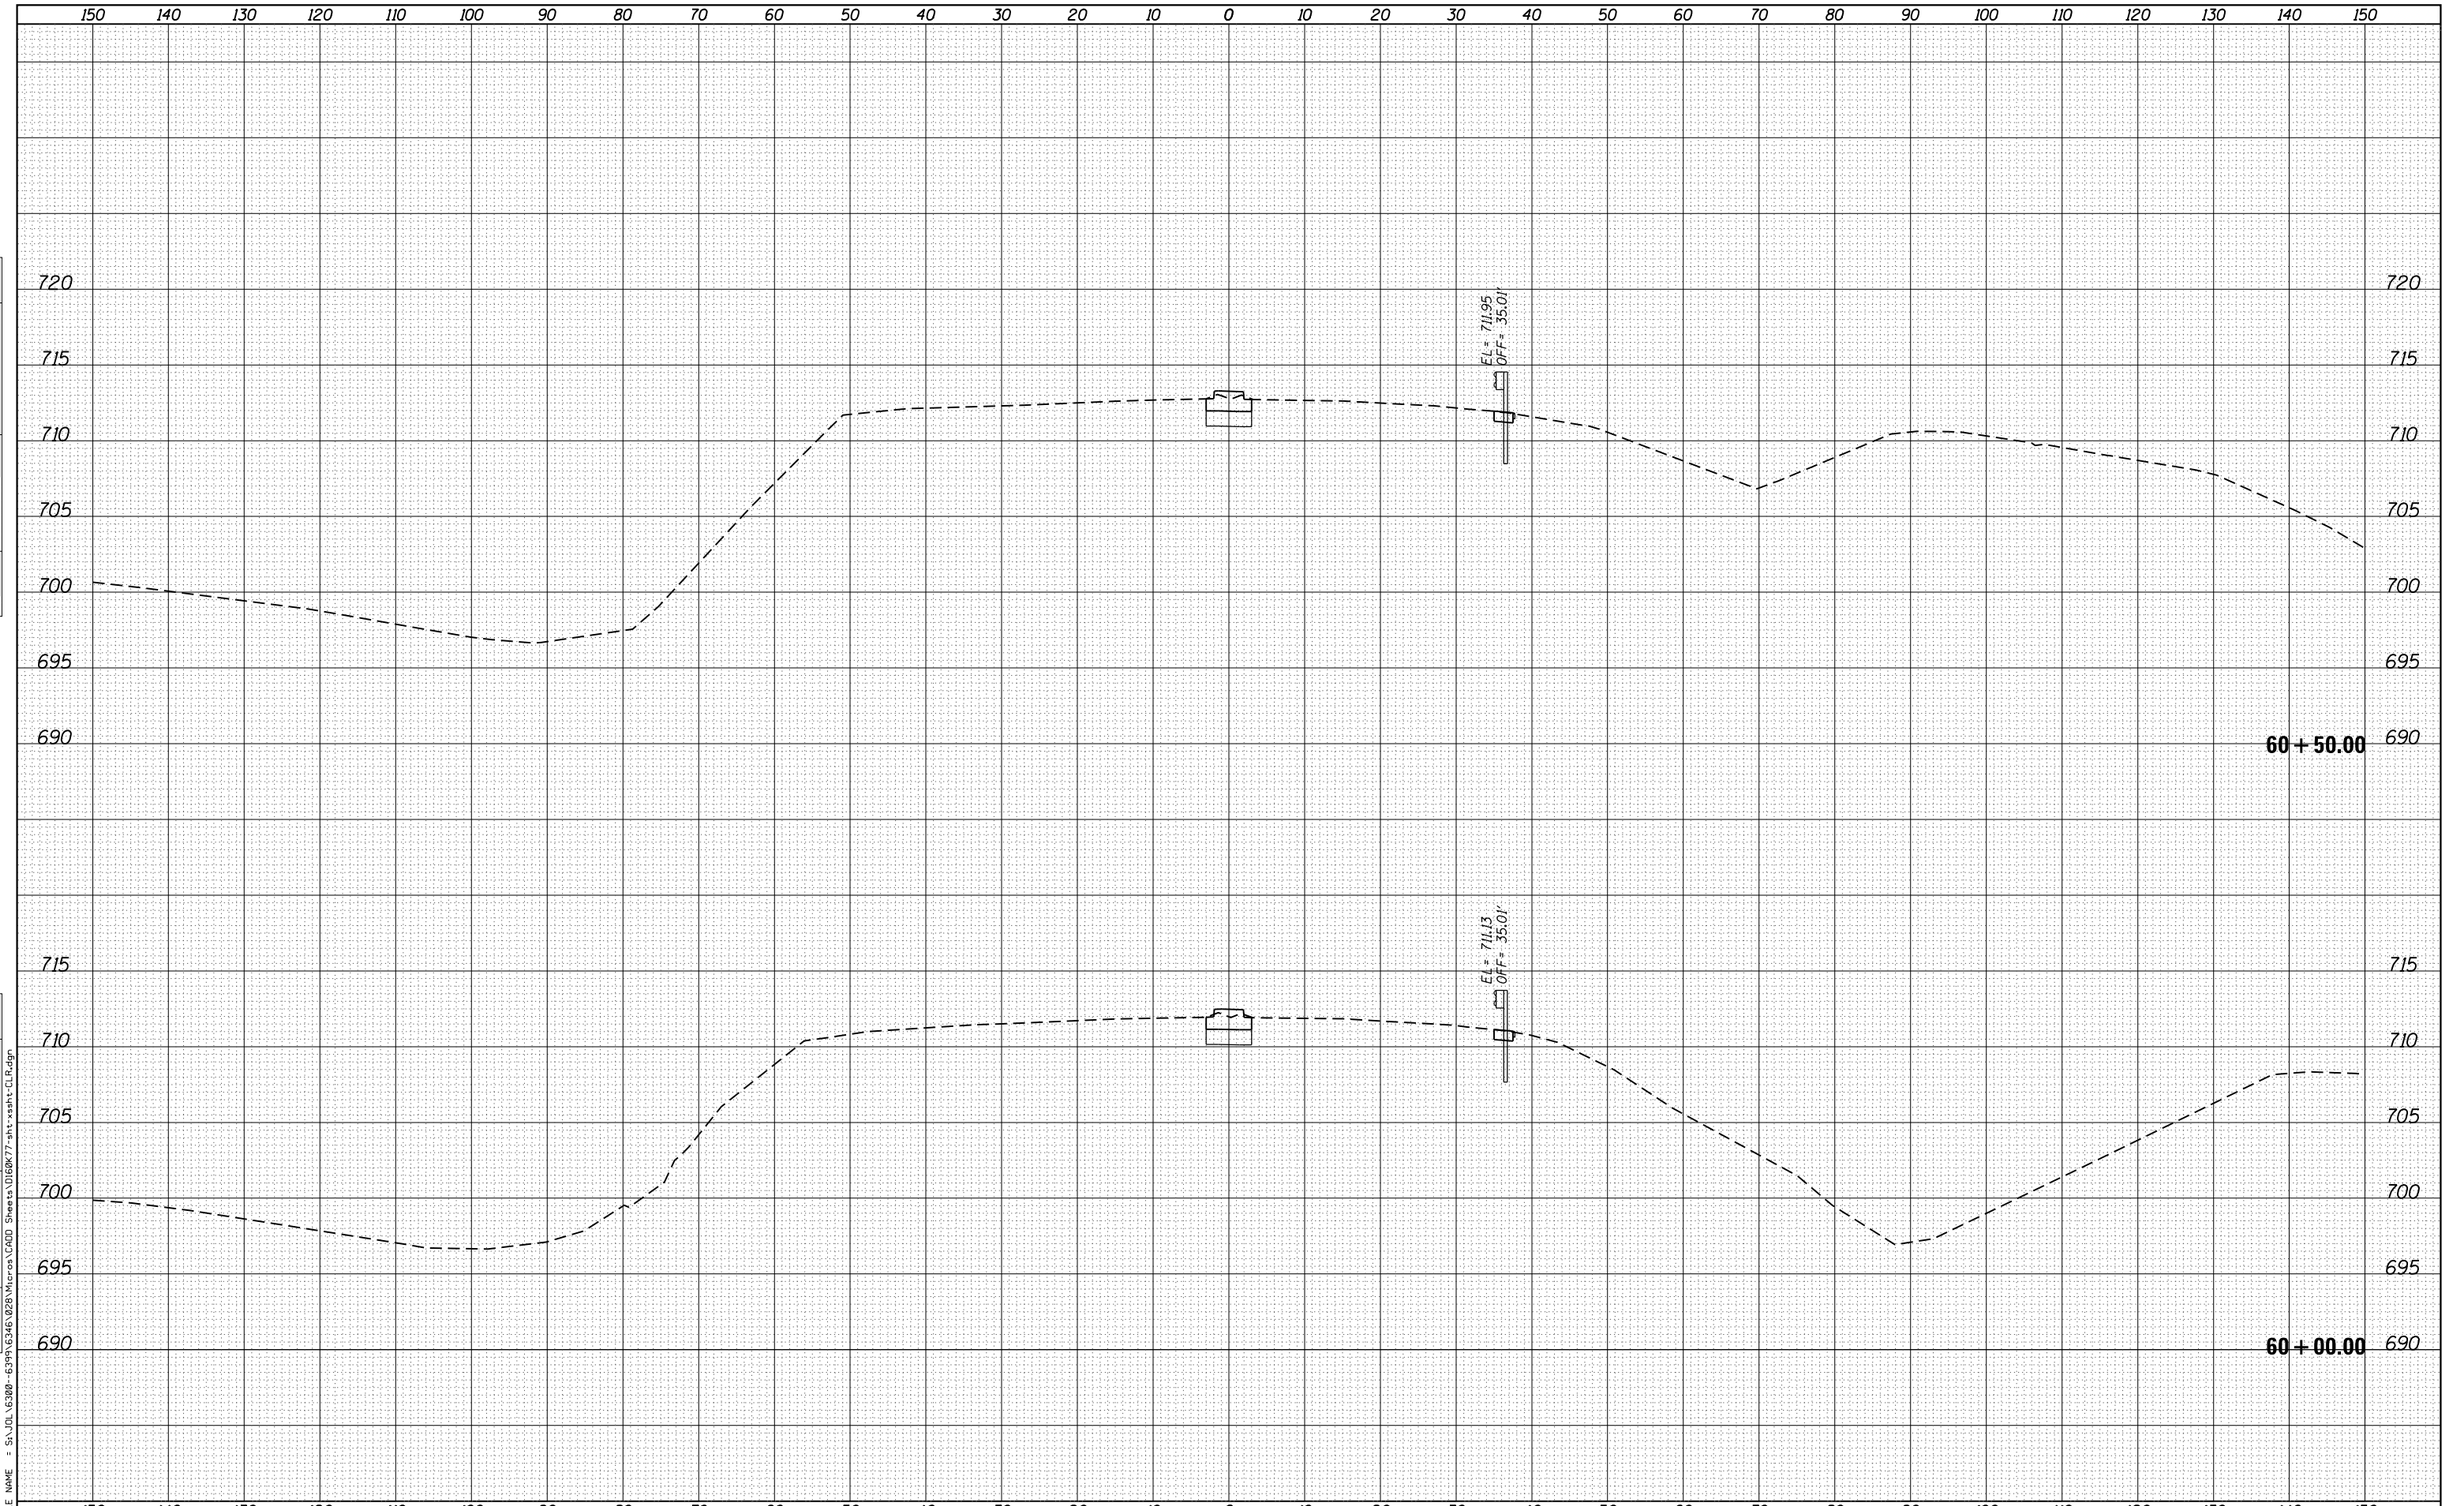

FINAL SURVEY	NOTE BOOK	NO.
SURVEYED		
PLOTTED		
TEMPLATE		
AREAS		
AREAS CHECKED		

BY	DATE

ORIGINAL SURVEY	NOTE BOOK	NO.
SURVEYED		
PLOTTED		
TEMPLATE		
AREAS		
AREAS CHECKED		

BY	DATE

FILE NAME = S:\JOL\6300-6399\6346\028\Micron\CADD Sheets\I60K77-sht-xsaht-CLR.dgn

STRAND ASSOCIATES®
1170 SOUTH HOUBOLT ROAD
JOLIET, ILLINOIS 60431
(815) 744-4200

USER NAME = dennisw	DESIGNED - MAG	REVISED -	
MODEL NAME = Default	DRAWN - DJW	REVISED -	
PLOT SCALE = 20.0000 ' / in.	CHECKED - DWG	REVISED -	
PLOT DATE = 1/30/2013	DATE - 01-24-13	REVISED -	

STATE OF ILLINOIS
DEPARTMENT OF TRANSPORTATION

COUNTY LINE ROAD CROSS SECTIONS

SCALE: | SHEET OF SHEETS | STA. 60+00.00 TO STA. 60+50.00

F.A.I RTE.	SECTION	COUNTY	TOTAL SHEETS	SHEET NO.
55	22-1HB-R	COOK/DUPAGE	161	147
		CONTRACT NO. 60K77		
		ILLINOIS FED. AID PROJECT		