FINAL SURVEY		BY	DATE
NOTE BOOK	SURVEYED		
NO.	PLOTTED		
	TEMPLATE		
	AREAS		
	AREAS CHECKED		

ORIGINAL SURVEY		BY	DATE
NOTE BOOK	SURVEYED		
NO.	PLOTTED		
	TEMPLATE		
	AREAS		
	AREAS CHECKED		

FILE NAME = S:\JOL\6300--6399\6346\828\Micros\CADD Sheets\D160K77-sht-xssht-RampB.dgn

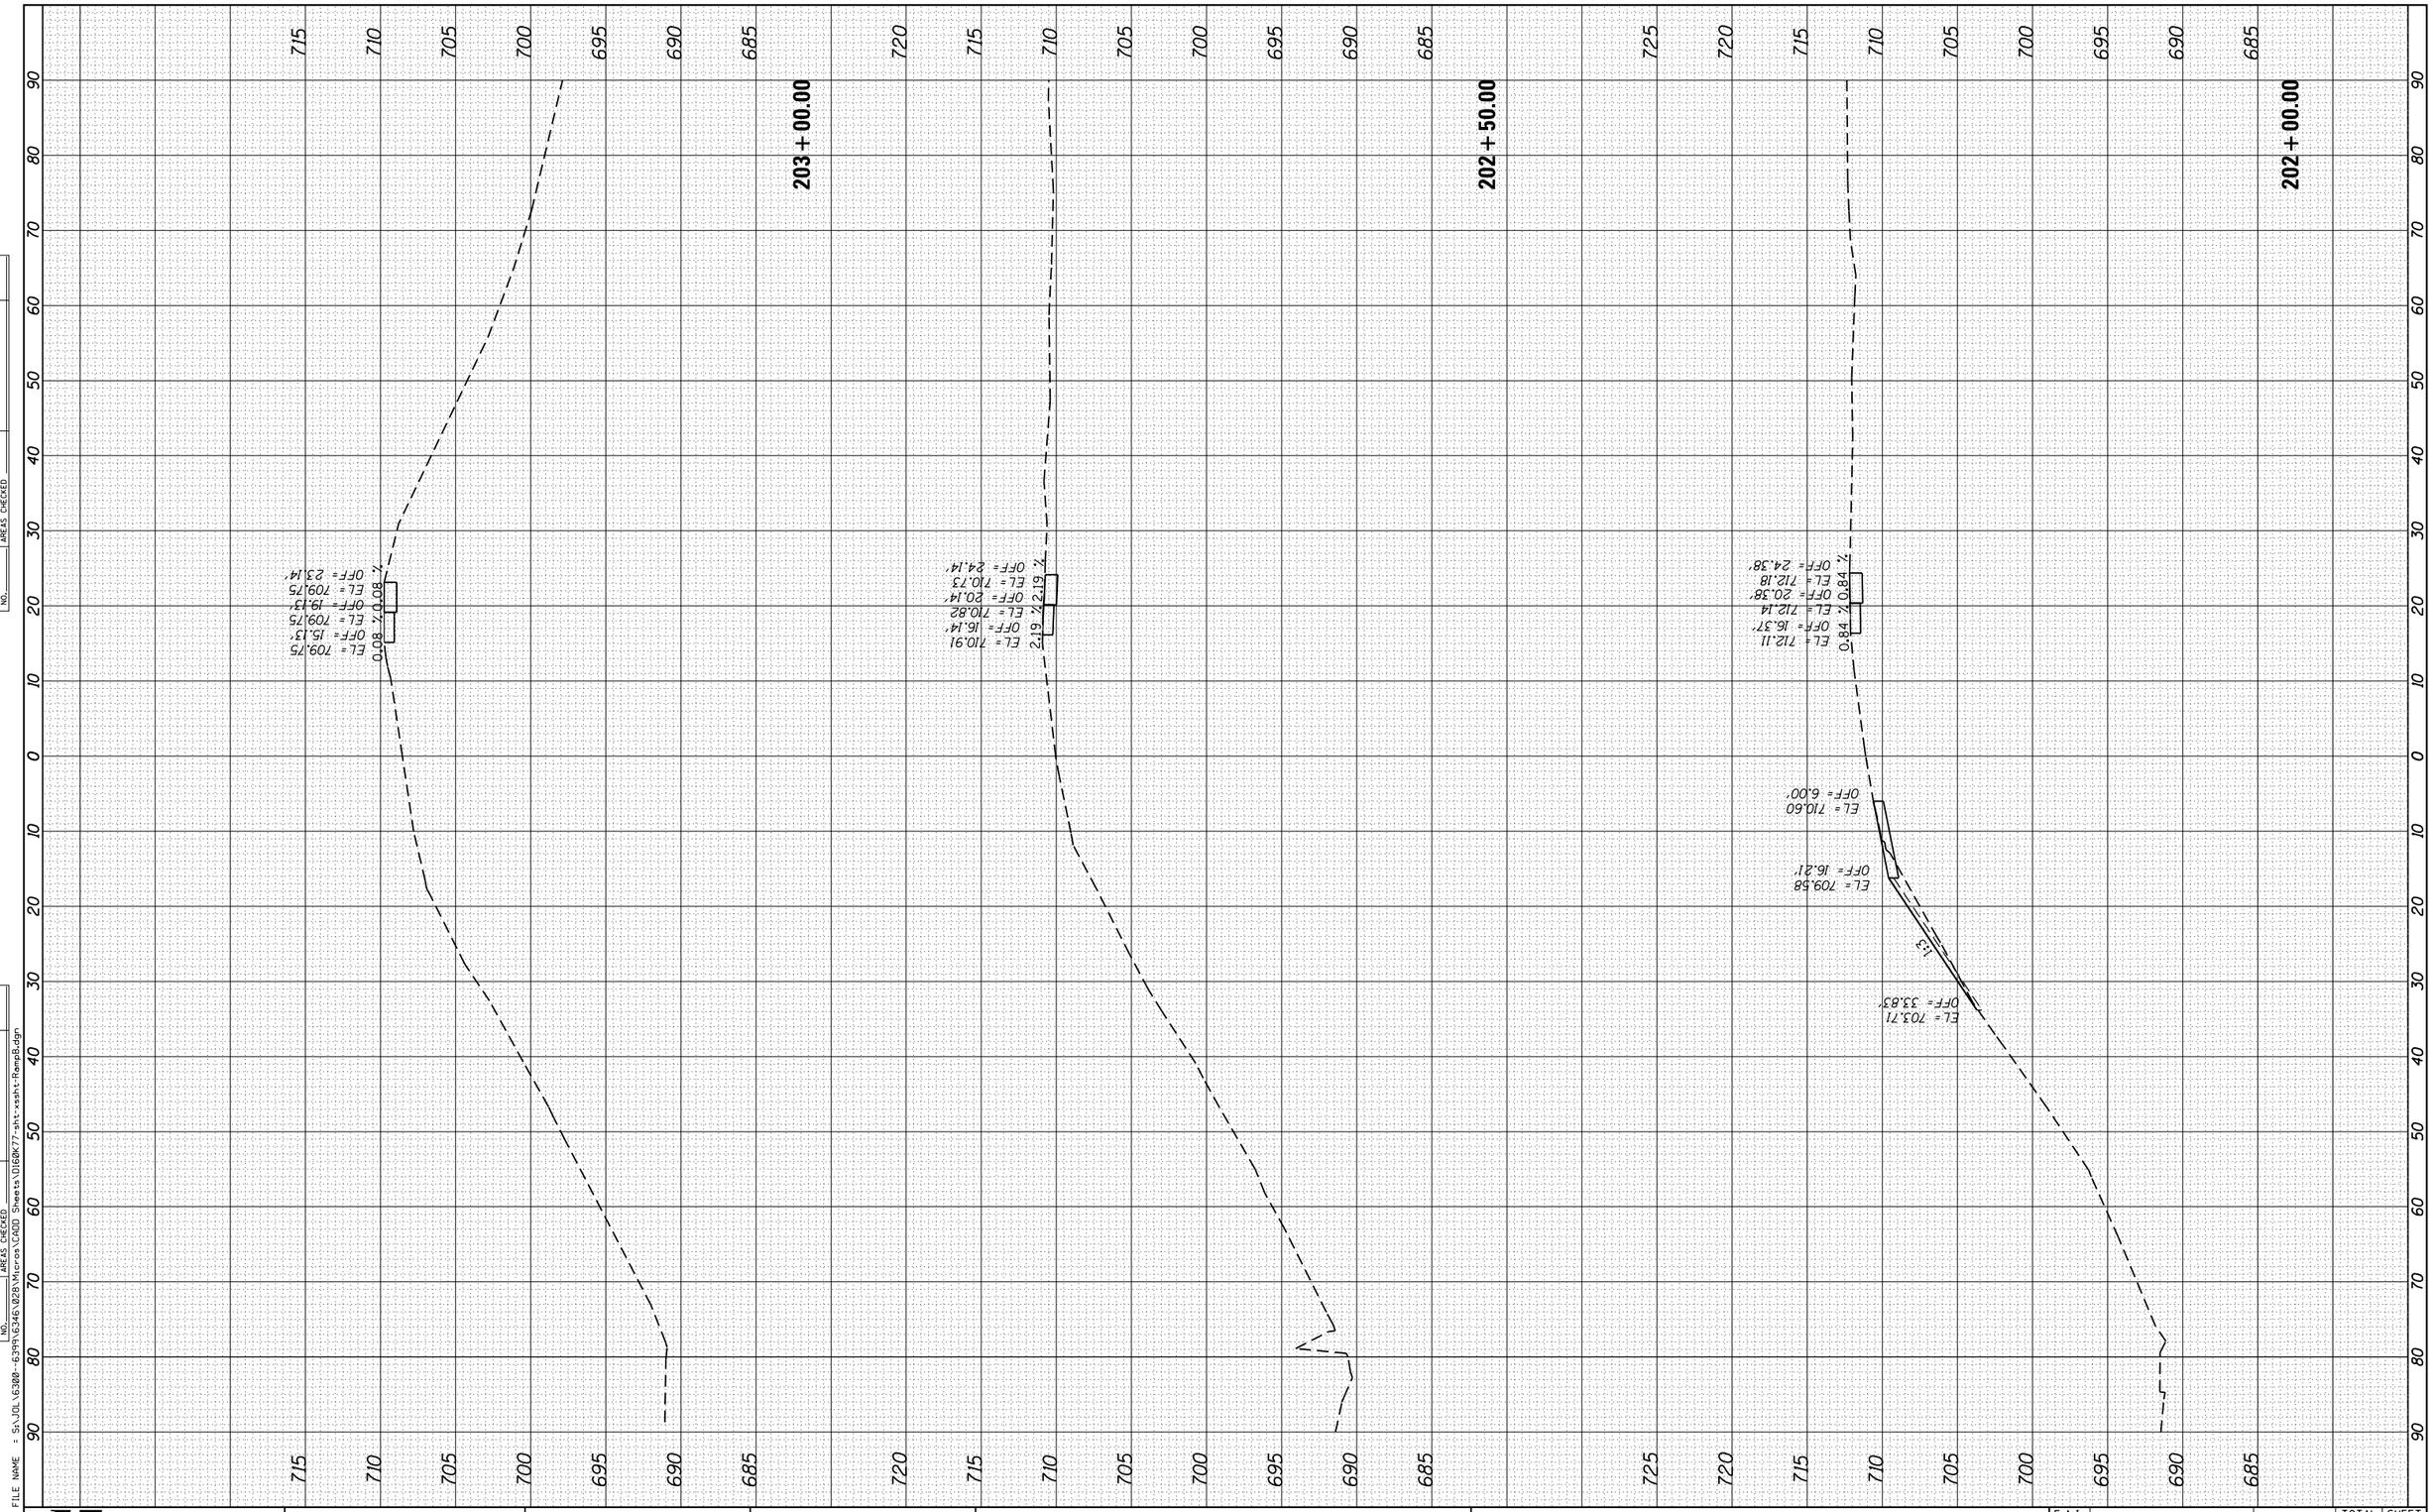

STRAND ASSOCIATES	1170 SOUTH HOUBOLT ROAD JOLIET, ILLINOIS 60431 (815) 744-4200		
USER NAME = dennisw	DESIGNED - MAG	REVISED -	
MODEL NAME = Default	DRAWN - DJW	REVISED -	
PLOT SCALE = 20.0000 ' / in.	CHECKED - DWG	REVISED -	
PLOT DATE = 1/30/2013	DATE - 01-24-13	REVISED -	

STATE OF ILLINOIS
DEPARTMENT OF TRANSPORTATION

RAMP B CROSS SECTIONS

SCALE: | SHEET OF SHEETS | STA. 202+00.00 TO STA.203+00.00

F.A.I RTE.	SECTION	COUNTY	TOTAL SHEETS	SHEET NO.
55	22-1HB-R	COOK/DUPAGE	161	153
		CONTRACT NO. 60K77		
	ILLINOIS FED. AID PROJECT			