FINAL SURVEY		BY	DATE
NOTE BOOK	SURVEYED		
NO.	PLOTTED		
	TEMPLATE		
	AREAS		
	AREAS CHECKED		

ORIGINAL SURVEY		BY	DATE
NOTE BOOK	SURVEYED		
NO.	PLOTTED		
	TEMPLATE		
	AREAS		
	AREAS CHECKED		

FILE NAME = S:\JOL\6300-6399\6346\028\Micros\CADD Sheets\D160K77-sht-xssht-RampE.dgn

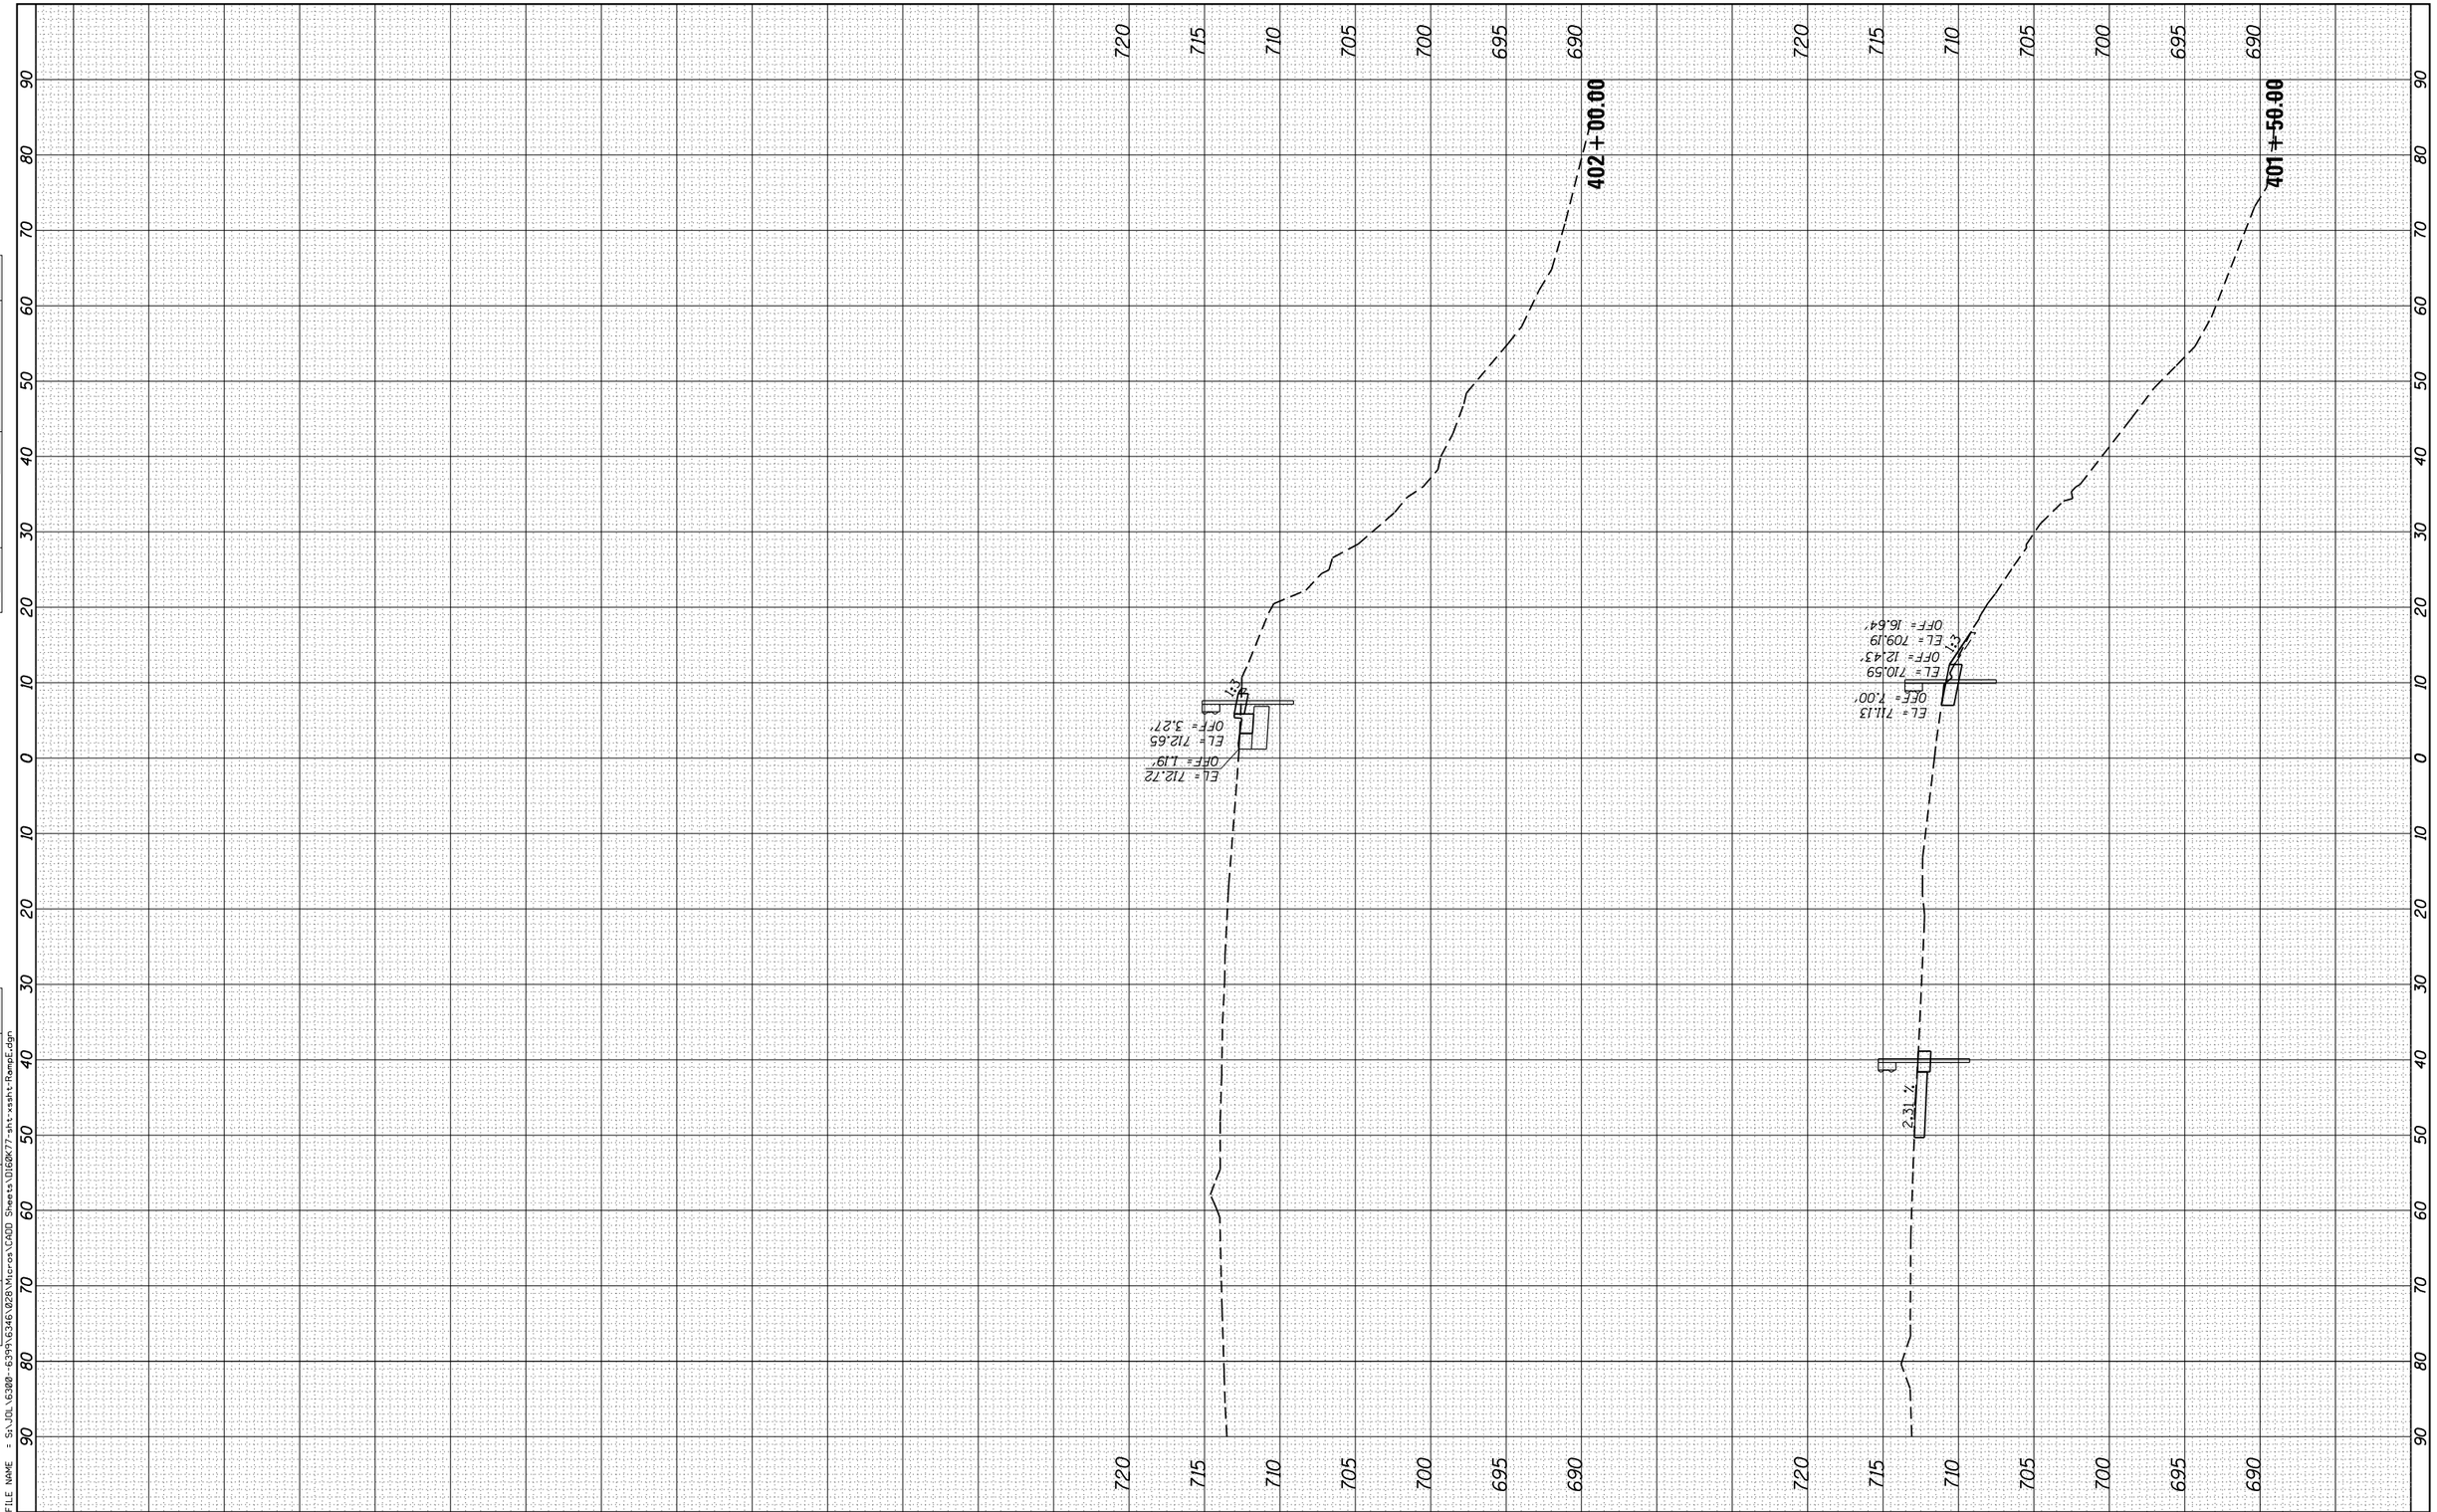

STRAND ASSOCIATES®	USER NAME = dennisw	DESIGNED - MAG	REVISED -
1170 SOUTH HOUBOLT ROAD JOLIET, ILLINOIS 60431 (815) 744-4200	MODEL NAME = Default	DRAWN - DJW	REVISED -
	PLOT SCALE = 20.0000 ' / in.	CHECKED - DWG	REVISED -
	PLOT DATE = 1/30/2013	DATE - 01-24-13	REVISED -

STATE OF ILLINOIS
DEPARTMENT OF TRANSPORTATION

RAMP E CROSS SECTIONS

SCALE: | SHEET OF SHEETS | STA. 401+50.00 | TO STA. 402+00.00

F.A.I RTE.	SECTION	COUNTY	TOTAL SHEETS	SHEET NO.
55	22-1HB-R	COOK/DUPAGE	161	158
		CONTRACT NO. 60K77		
		ILLINOIS FED. AID PROJECT		