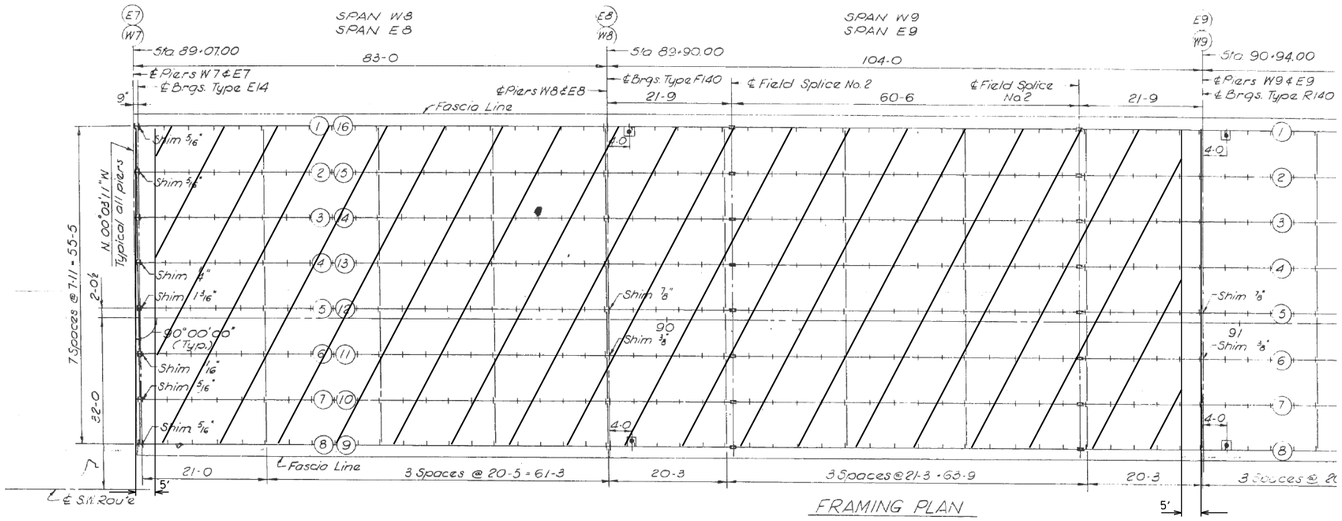

HATCHED AREA INDICATES
PERMANENT PROTECTIVE SHIELDING

SN 016-0036

Item	Unit	Total
Protective Shield (Permanent)	Sq. Yd.	2045.3

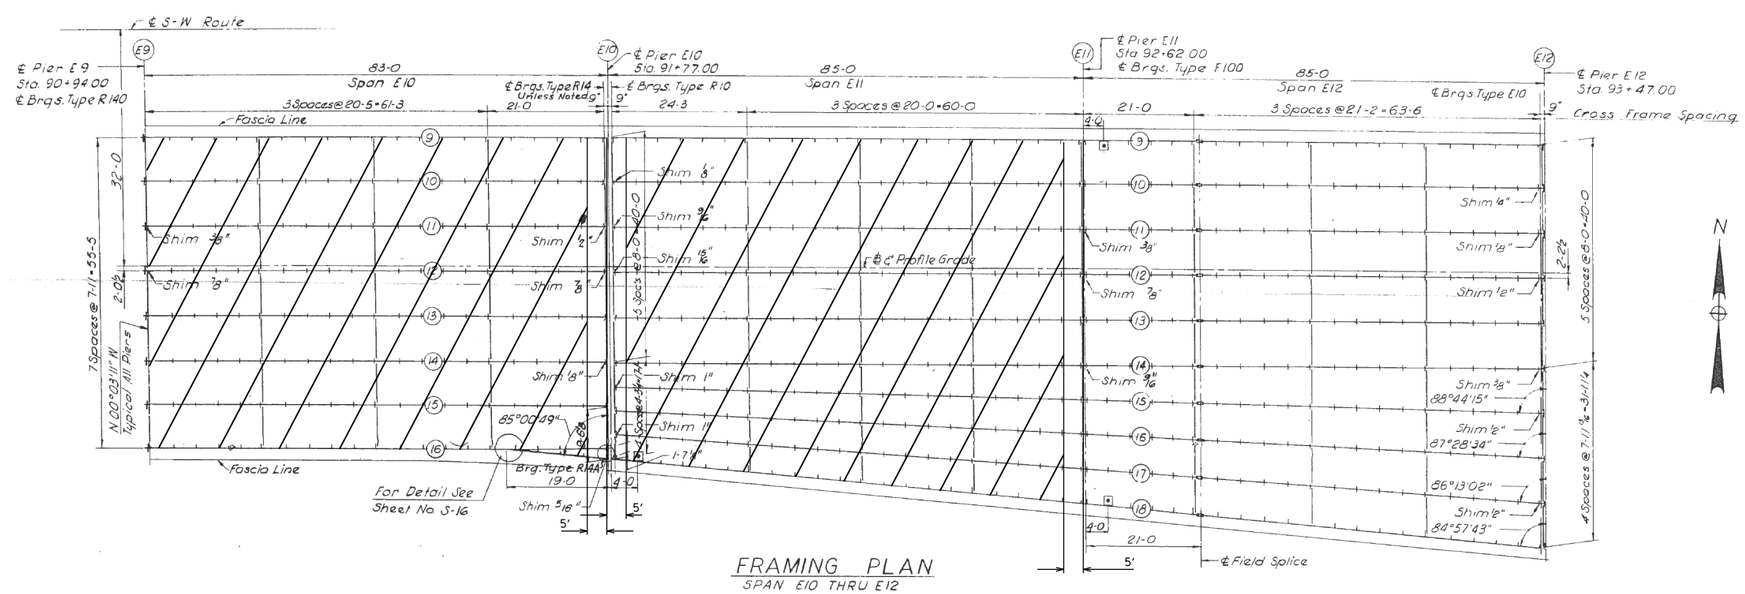

FRAMING PLAN
SPAN E10 THRU E12

FILE NAME =	USER NAME = fosterjr	DESIGNED -	REVISED -
c:\pw_work\pwidot\fosterjr\d0351547\D142513-Design.dgn		DRAWN -	REVISED -
	PLOT SCALE = 100.0000 ' / in.	CHECKED -	REVISED -
Default	PLOT DATE = 7/12/2013	DATE -	REVISED -

STATE OF ILLINOIS
DEPARTMENT OF TRANSPORTATION

(LOCATION 2) FRAMING PLAN & PERMANENT PROTECTIVE SHIELD SN 016-0036

SCALE: | SHEET OF SHEETS | STA. TO STA.

F.A.I. RTE.	SECTION	COUNTY	TOTAL SHEETS	SHEET NO.
55	2013-0481	COOK	8	7

CONTRACT NO. 60X06

ILLINOIS FED. AID PROJECT