MAINTENANCE OF TRAFFIC LEGEND

- WORK ZONE
- DIRECTION OF TRAVEL
- DRUM W/ STEADY BURN LIGHT AT 40' SPACING (20' ON LANE TAPER)
- TEMPORARY CONCRETE BARRIER
- TEMPORARY PAVEMENT
- TEMPORARY PAVEMENT MARKING 24" (WHITE) - STOP BAR
- FLAGGER

NOTES

1. ALL PAVEMENT MARKINGS SHOWN ARE PERMANENT MARKINGS UNLESS OTHERWISE NOTED. SEE PAVEMENT MARKING PLAN.
2. CONTRACTOR SHALL ADHERE TO ARTICLE 701.08 WHEN WITHIN 15' OF AN OPEN LANE OF TRAFFIC AND DRIVE IN THE SAME DIRECTION AS THE ADJACENT FLOW UNLESS BEHIND BARRIER WALL. NO U-TURNS WILL BE ALLOWED AT STA 605+00 IN STAGE 6 AND 7.

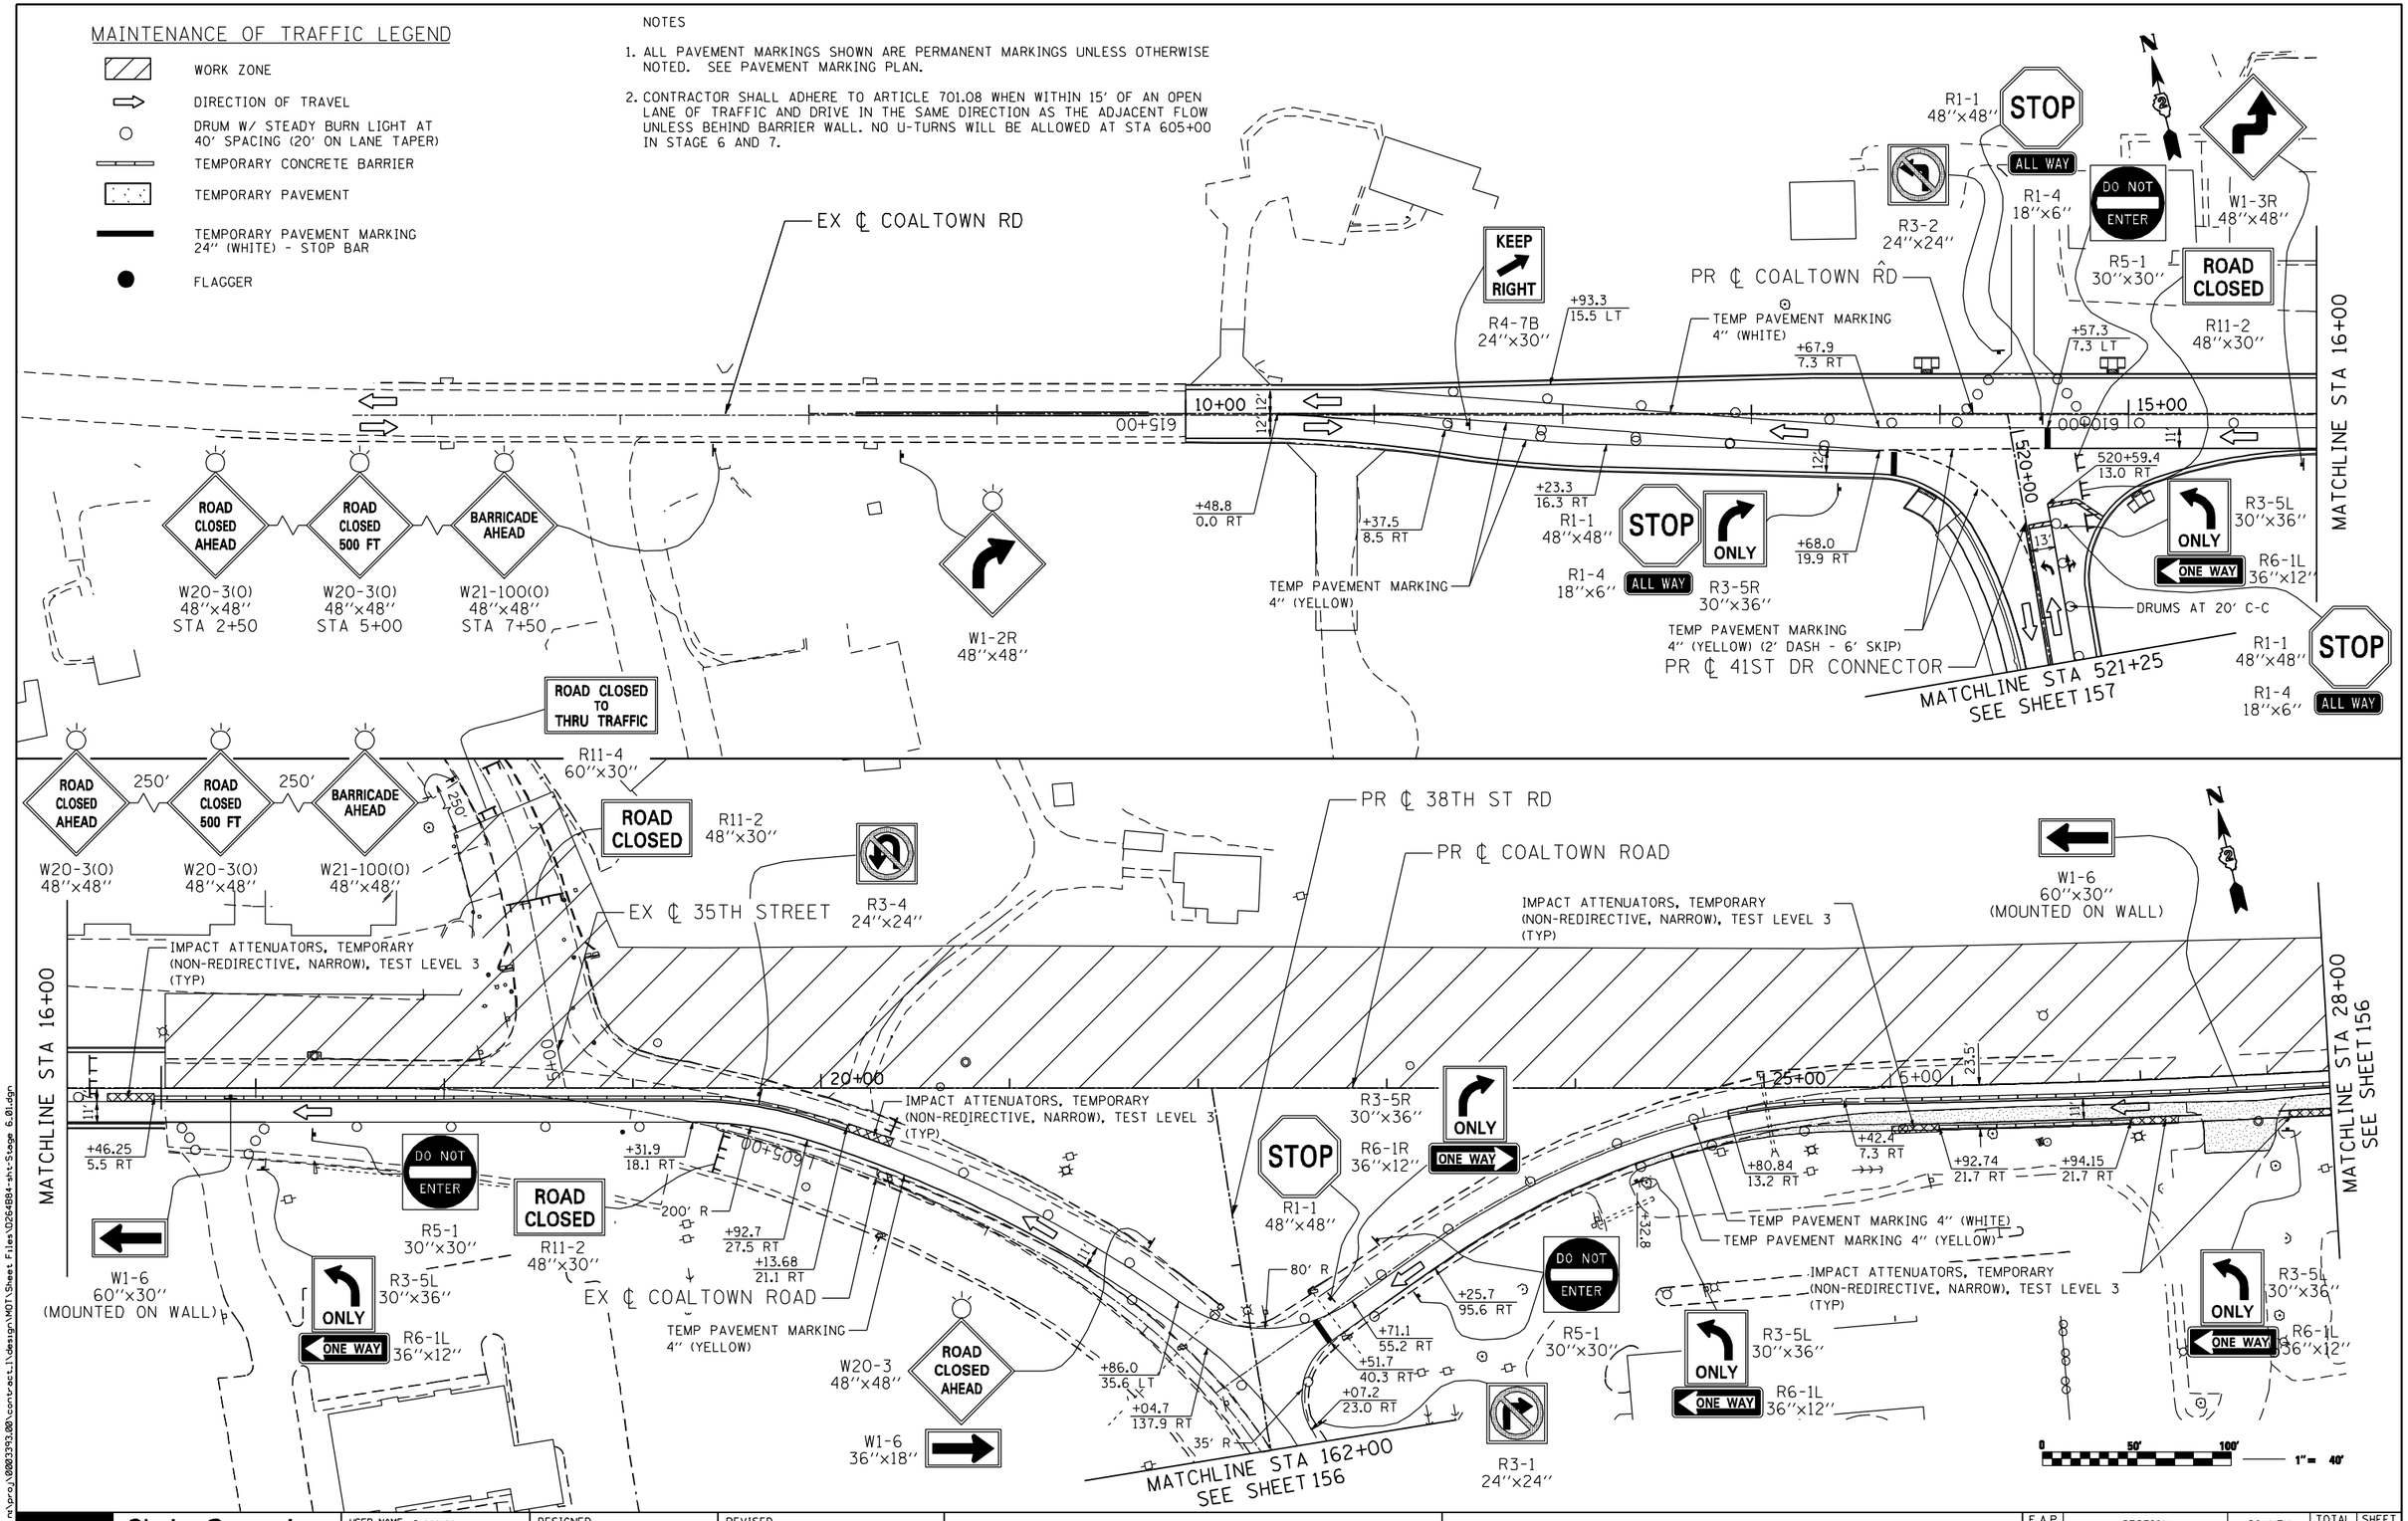

Ciorba Group, Inc. CONSULTING ENGINEERS 5507 North Cumberland Avenue, Suite 402 Chicago, Illinois 60656 Tel. 773.776.4009 Fax 773.776.4014	USER NAME = espino	DESIGNED -	REVISED -
		DRAWN -	REVISED -
	PLOT SCALE = 80.0000 ' / IN.	CHECKED -	REVISED -
	PLOT DATE = 3/11/2013	DATE - 3/11/2013	REVISED -

STATE OF ILLINOIS
DEPARTMENT OF TRANSPORTATION

MAINTENANCE OF TRAFFIC – STAGE 6
COALTOWN ROAD

SCALE: | SHEET NO. OF SHEETS | STA. | TO STA.

F.A.P. RTE.	SECTION	COUNTY	TOTAL SHEETS	SHEET NO.
595	(142-1)R & 142-1HB	ROCK ISLAND	507	155
		CONTRACT NO. 64B84		
		ILLINOIS FED. AID PROJECT		

FILE NAME = n:\proj\0803393.00\contract_1\design\MOT\Sheet Files\D264B84-sht-Stage 6_01.dgn