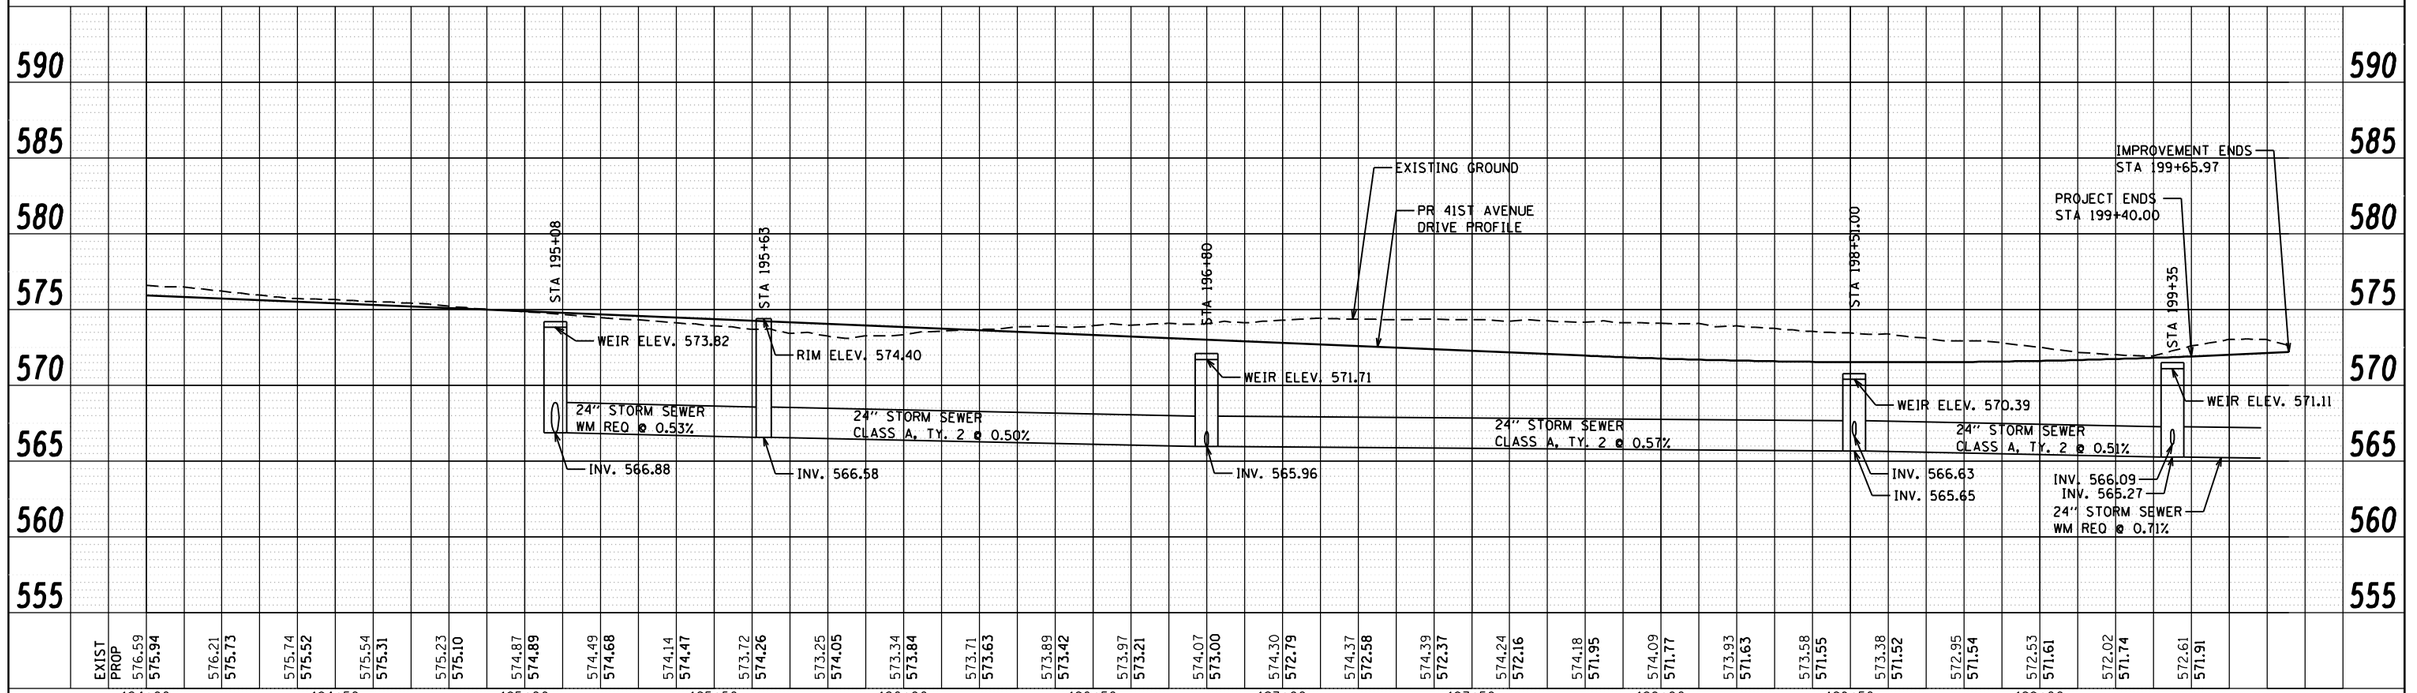

FILE NAME = n:\proj\0003393.00\contract.1\design\drainage\Profile_Sheets\D264B84-sht-drain-LHS_profile_41stAveDr-02.dgn

Ciorba Group, Inc.
CONSULTING ENGINEERS
5507 North Cumberland Avenue, Suite 402
Chicago, Illinois 60656
Tel. 773.776.4009 Fax 773.776.4014

USER NAME = adow	DESIGNED - JAS	REVISED -
	DRAWN - AMD	REVISED -
PLOT SCALE = 480.0000 ' / FT.	CHECKED - DMM	REVISED -
PLOT DATE = 3/11/2013	DATE - 3/11/2013	REVISED -

STATE OF ILLINOIS
DEPARTMENT OF TRANSPORTATION

41ST AVENUE DRIVE
PROPOSED DRAINAGE PROFILE LEFT

SCALE: | SHEET NO. OF SHEETS | STA. TO STA.

F.A.P. RTE.	SECTION	COUNTY	TOTAL SHEETS	SHEET NO.
595	(142-1)R & 142-1HB	ROCK ISLAND	507	199
		CONTRACT NO. 64B84		
	ILLINOIS FED. AID PROJECT			