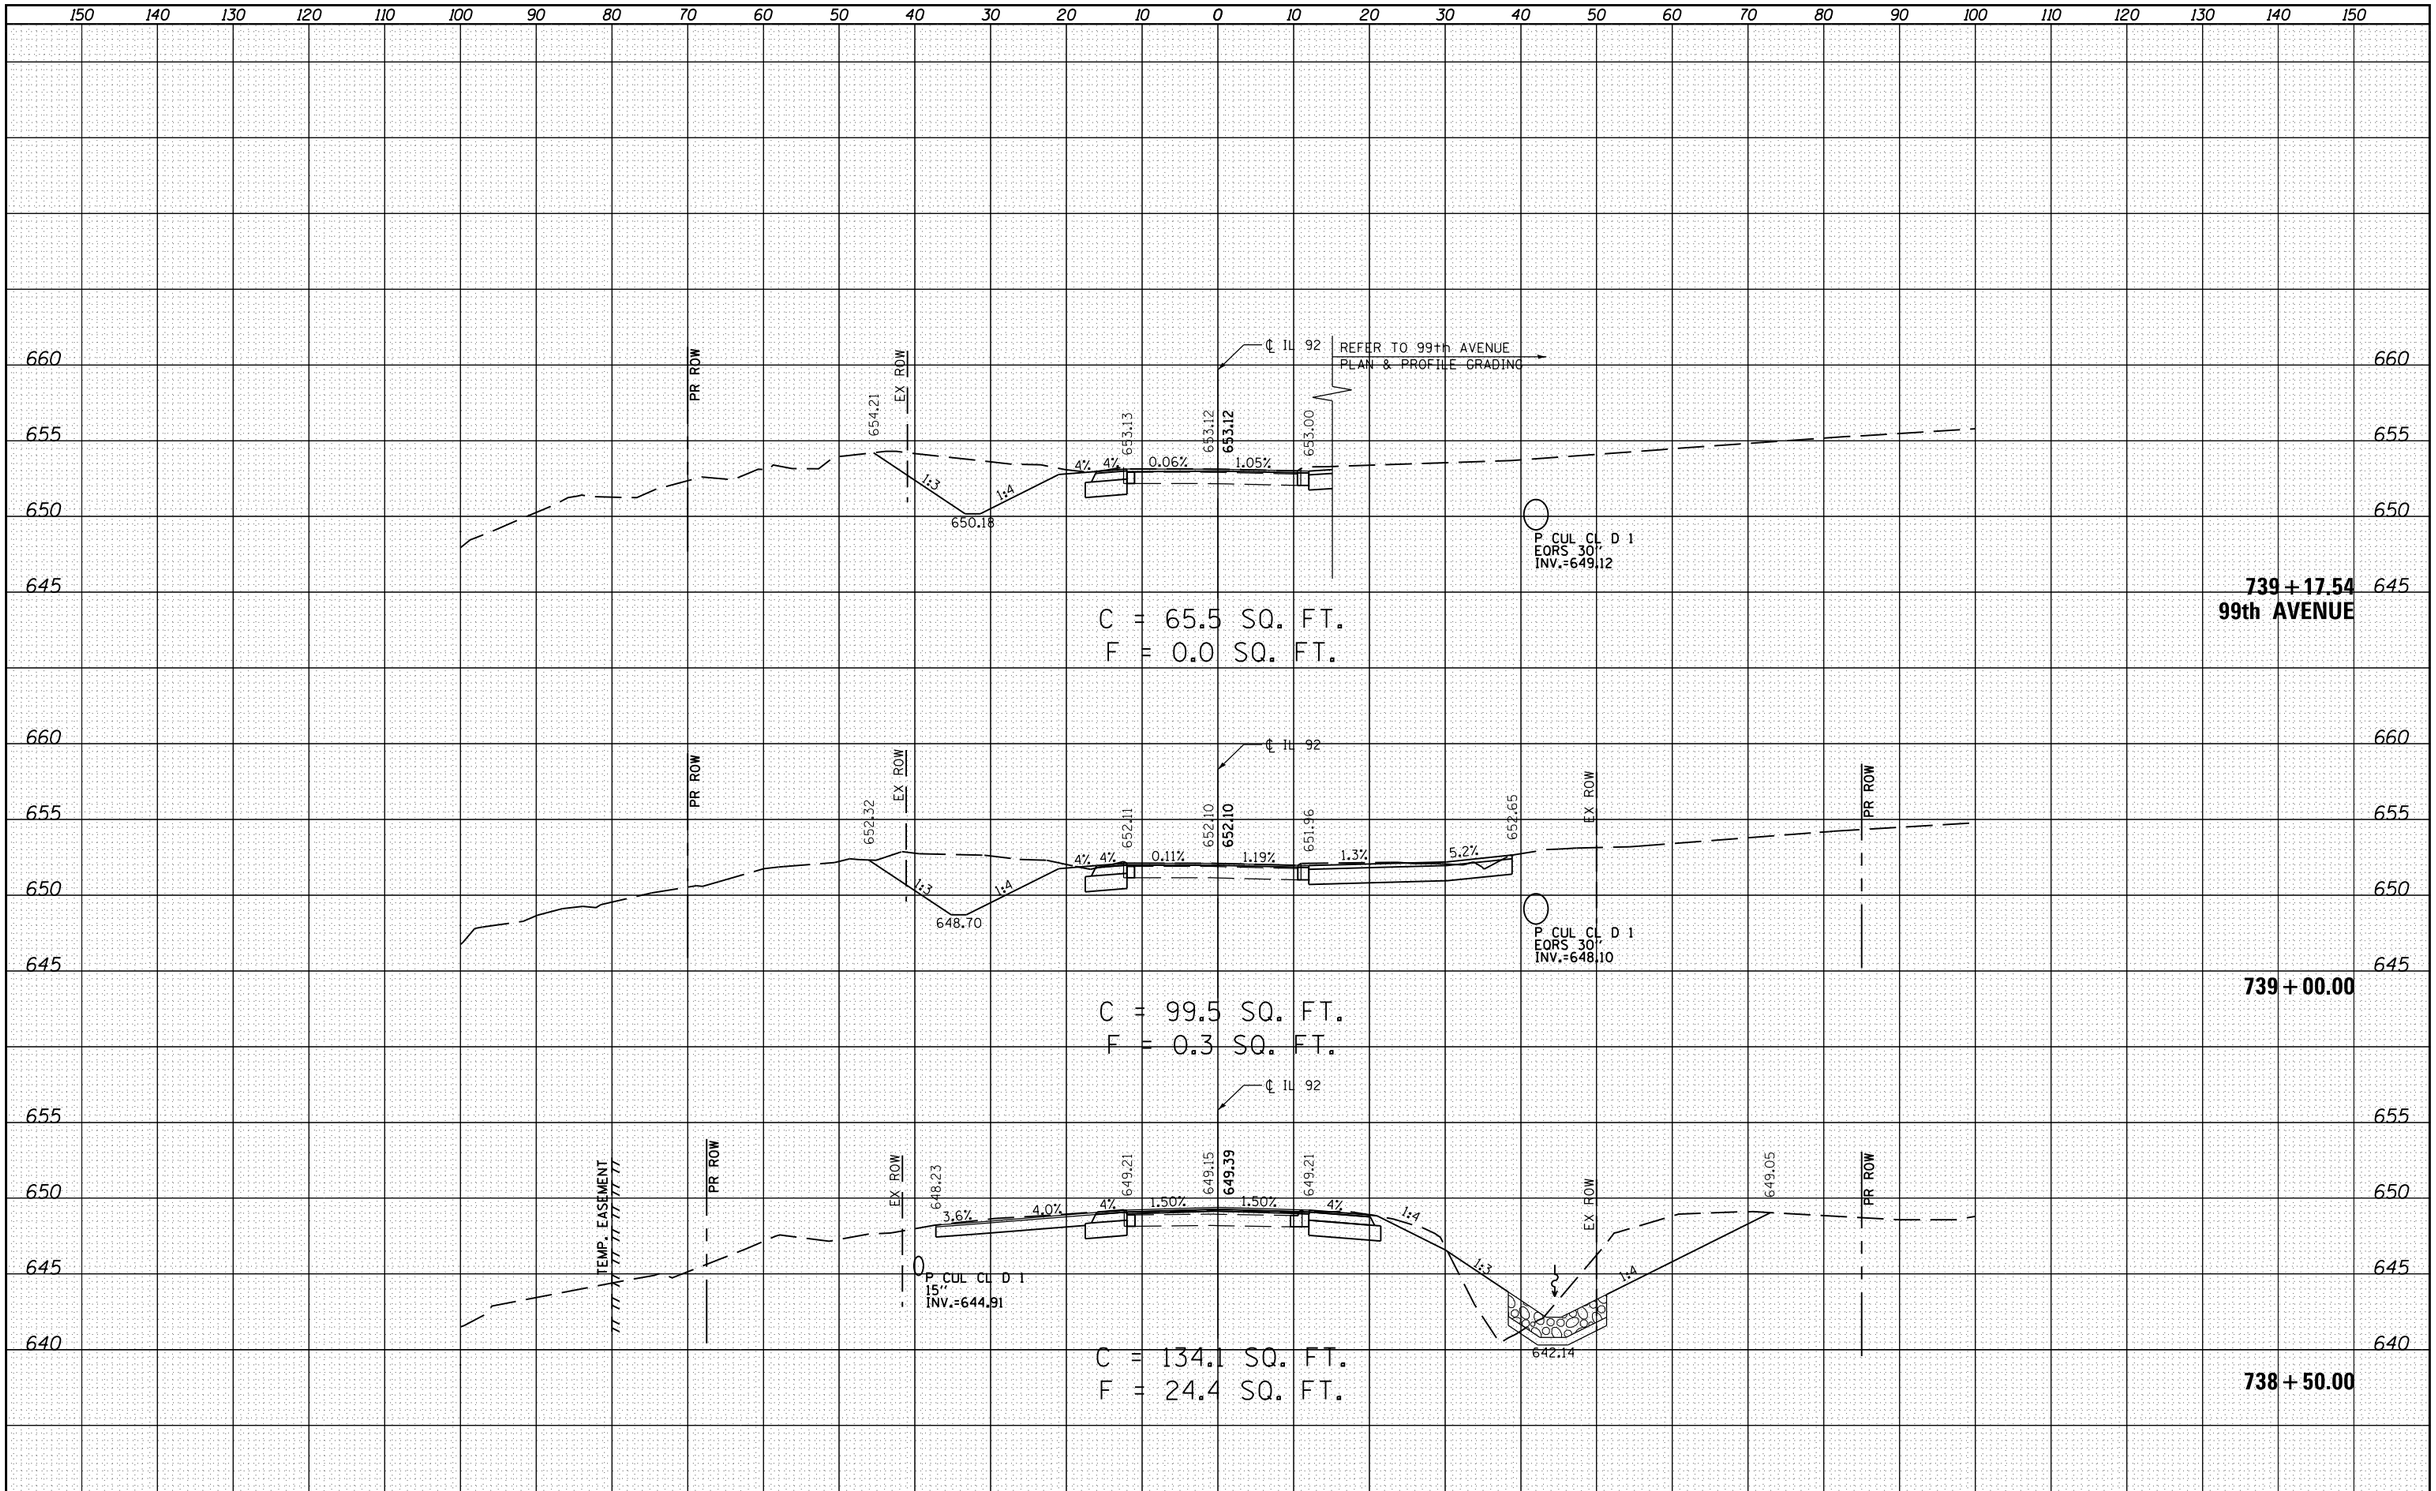

FINAL SURVEY	BY	DATE
SURVEYED		
PLOTTED		
TEMPLATE		
AREAS		
AREAS CHECKED		
NOTE BOOK NO.		

ORIGINAL SURVEY	BY	DATE
SURVEYED		
PLOTTED		
TEMPLATE		
AREAS		
AREAS CHECKED		
NOTE BOOK NO.		

FILE NAME = E:\0719-1\Phase II_IL92\Plan Sheets\D205807-sht-xsc.dgn	USER NAME = Fred 576	DESIGNED - GRE	REVISED -
		DRAWN - GRE	REVISED -
	PLOT SCALE = 20.0000 ' / in.	CHECKED - ST	REVISED -
Default	PLOT DATE = 6/19/2013	DATE - 04/2013	REVISED -

STATE OF ILLINOIS
DEPARTMENT OF TRANSPORTATION

IL 92 OVER BIG BRANCH CREEK
CROSS SECTIONS

SCALE: 1"=10',1"=5' | SHEET 13 OF 14 SHEETS | STA. 738+50.00 TO STA. 739+17.54

F.A.P. RTE.	SECTION	COUNTY	TOTAL SHEETS	SHEET NO.
599	103MFT-BR	ROCK ISLAND	88	76

CONTRACT NO. 64D18

ILLINOIS FED. AID PROJECT