FINAL SURVEY		BY	DATE
NOTE BOOK	SURVEYED		
	PLOTTED		
	TEMPLATE		
	AREAS		
NO.	AREAS CHECKED		

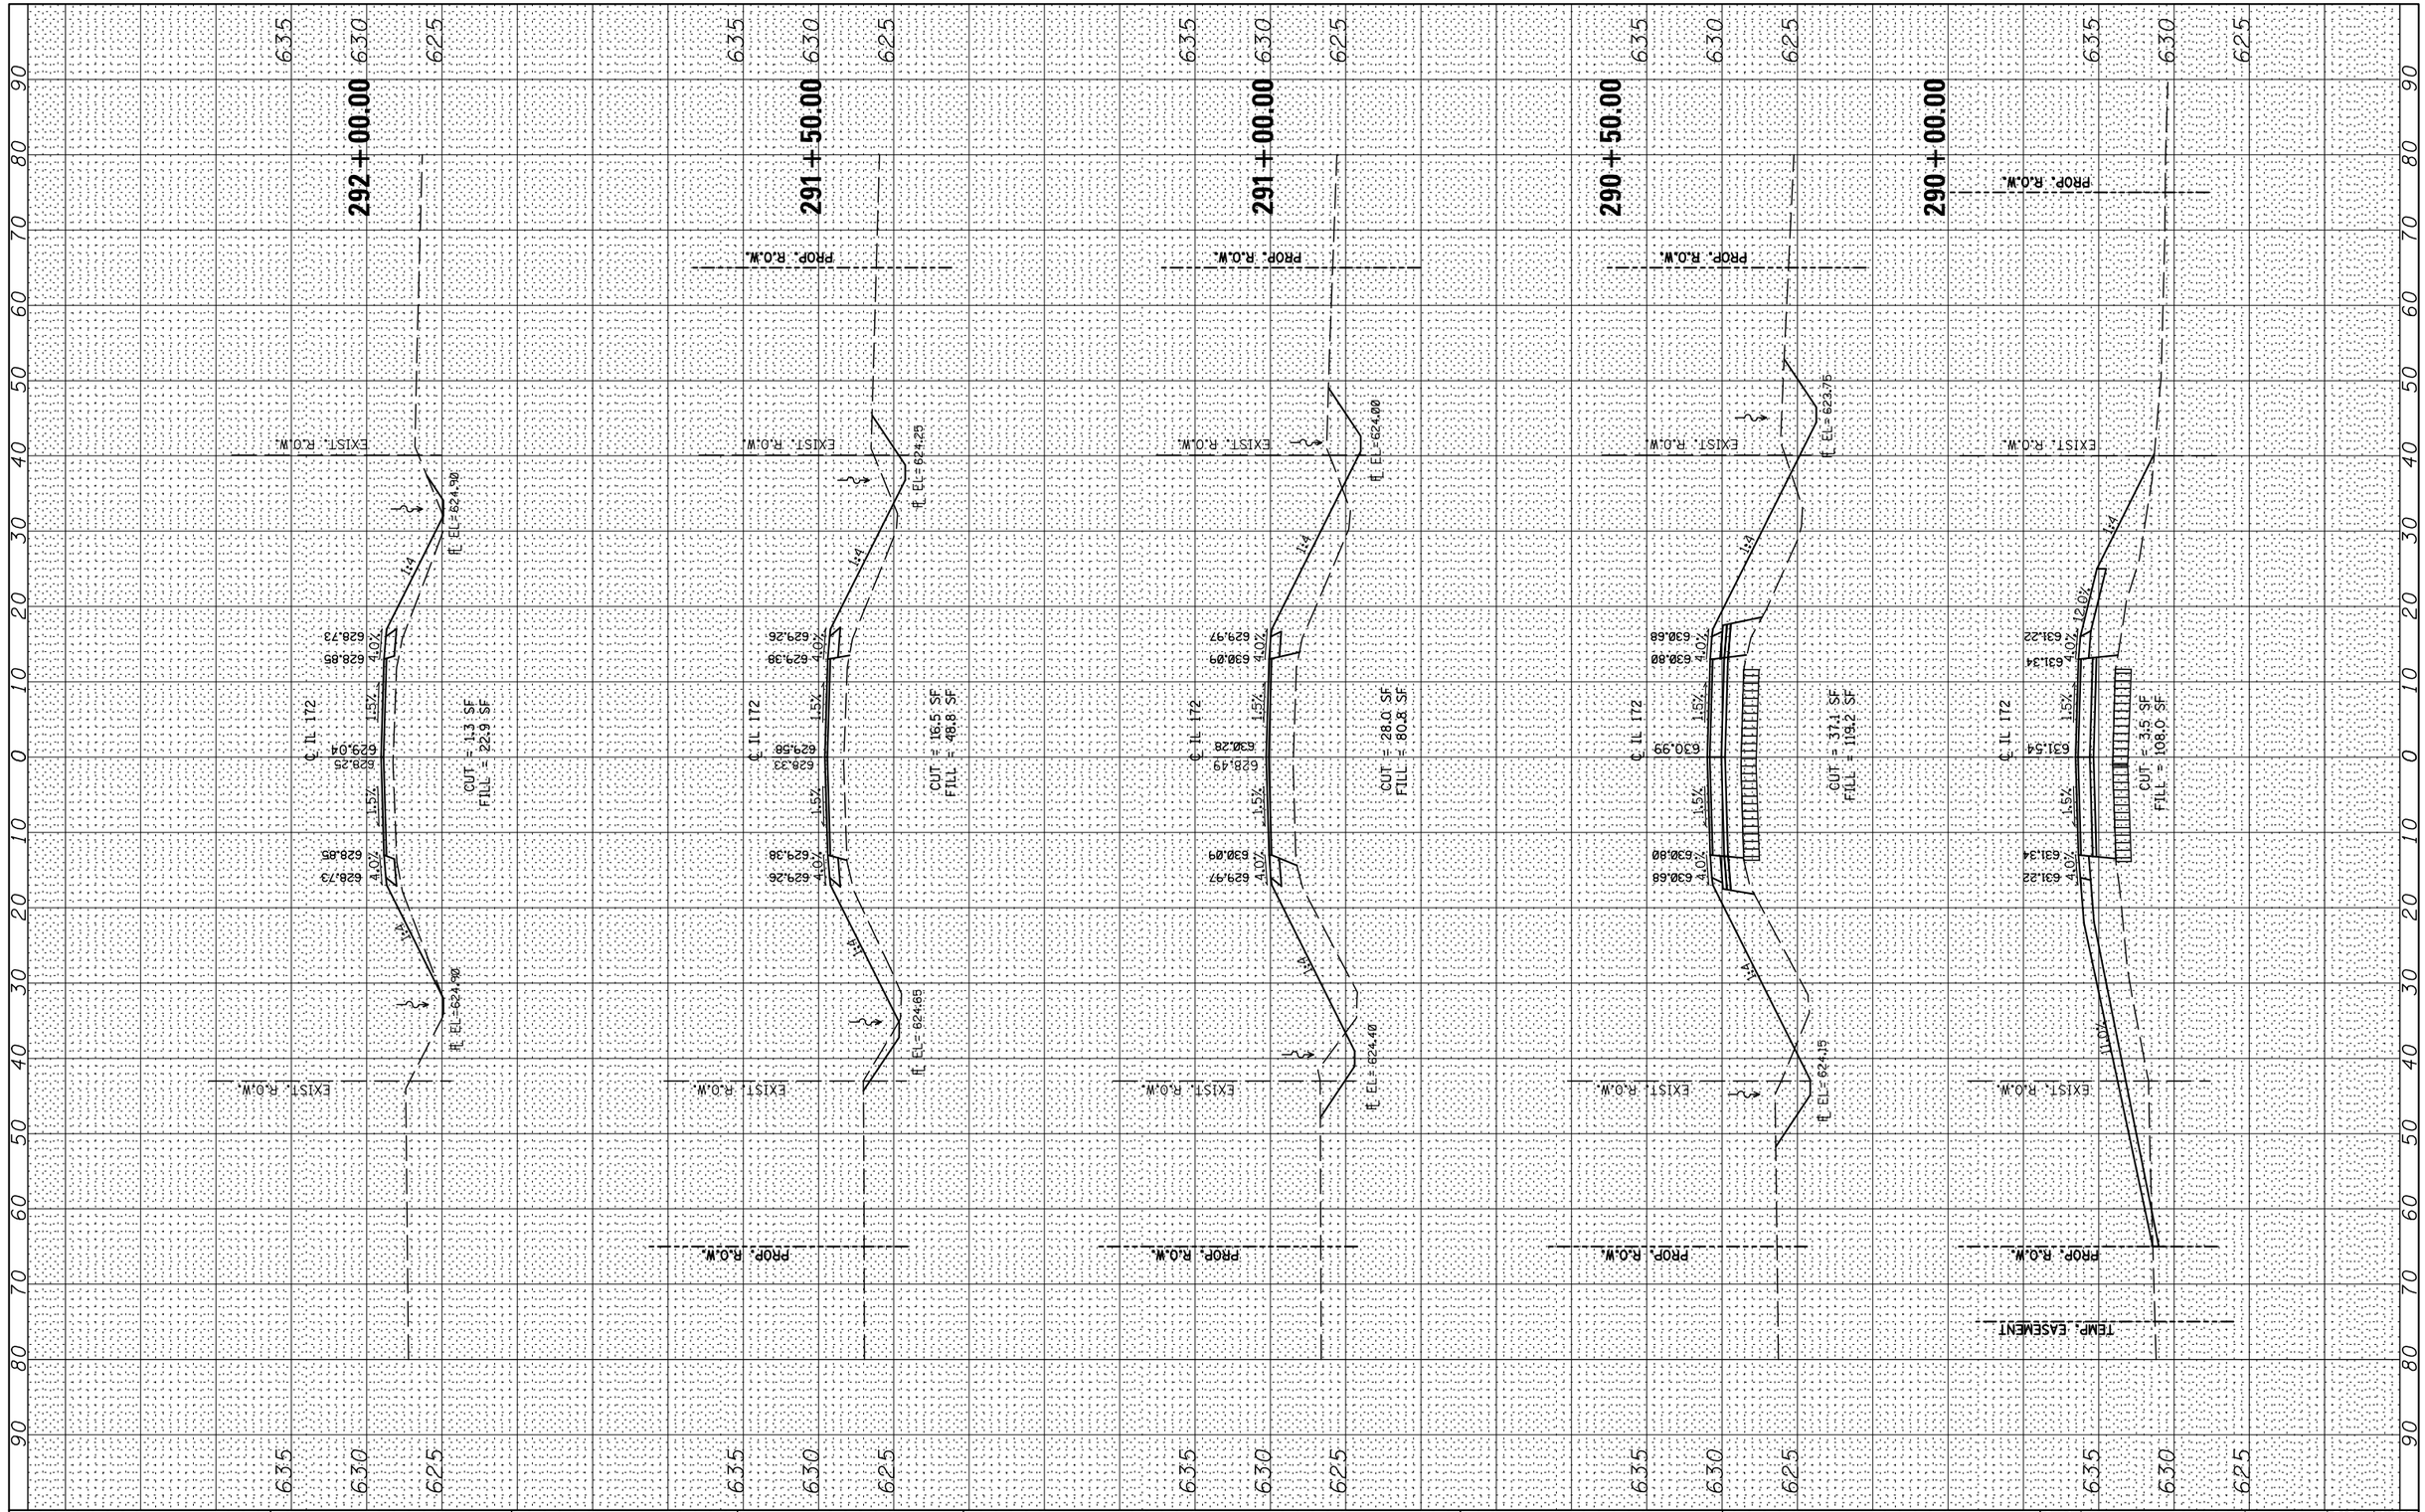

ORIGINAL SURVEY		BY	DATE
NOTE BOOK	SURVEYED		
	PLOTTED		
	TEMPLATE		
	AREAS		
NO.	AREAS CHECKED		

FILE NAME = $FILEL$	USER NAME = $USER$	DESIGNED - RAC	REVISED -
		DRAWN - LCR	REVISED -
XS_SHEET VERTICAL	PLOT SCALE = $SCALE$	CHECKED - DAZ	REVISED -
	PLOT DATE = $DATE$	DATE - 06-21-13	REVISED -

STATE OF ILLINOIS
DEPARTMENT OF TRANSPORTATION

ZROKA engineering

Zroka Engineering, P.C.
4216 North Hermitage
Chicago, IL 60613

CROSS SECTIONS
IL 172

SCALE: | SHEET 4 OF 5 SHEETS | STA. 290+00 | TO STA. 292+00

F.A.S RTE.	SECTION	COUNTY	TOTAL SHEETS	SHEET NO.
200	141B-2	WHITESIDE	77	75
		CONTRACT NO. 64D81		
	ILLINOIS FED. AID PROJECT			