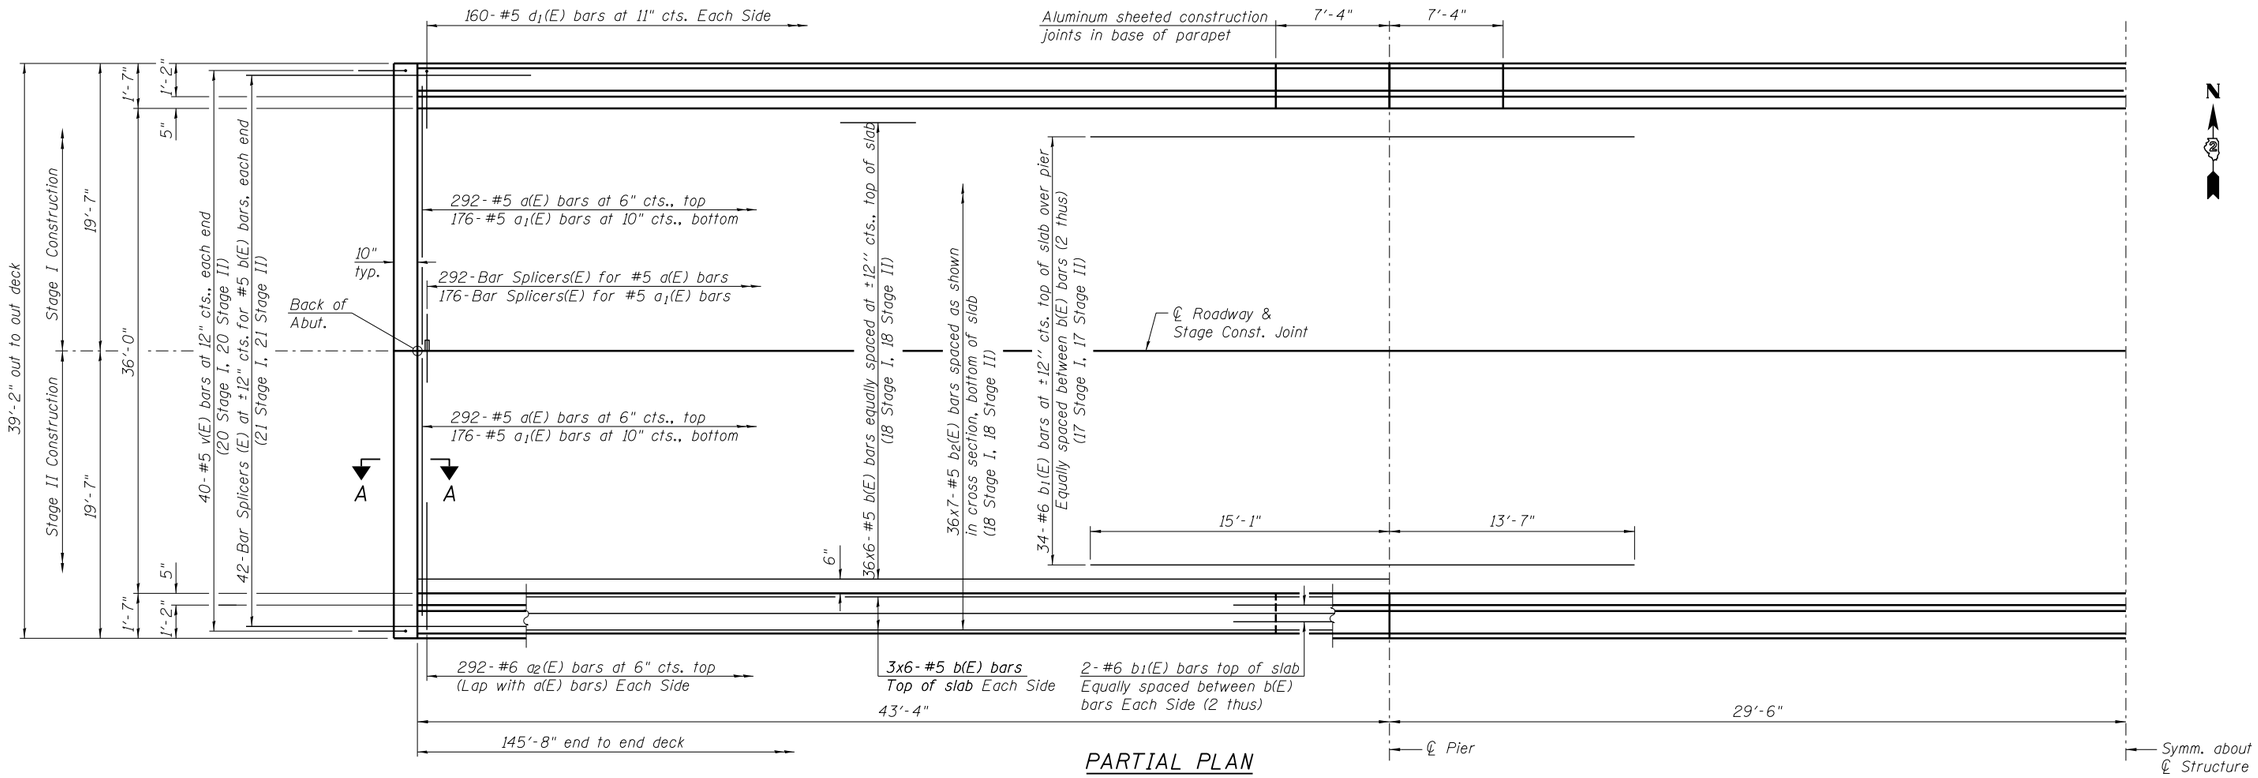

PARTIAL PLAN

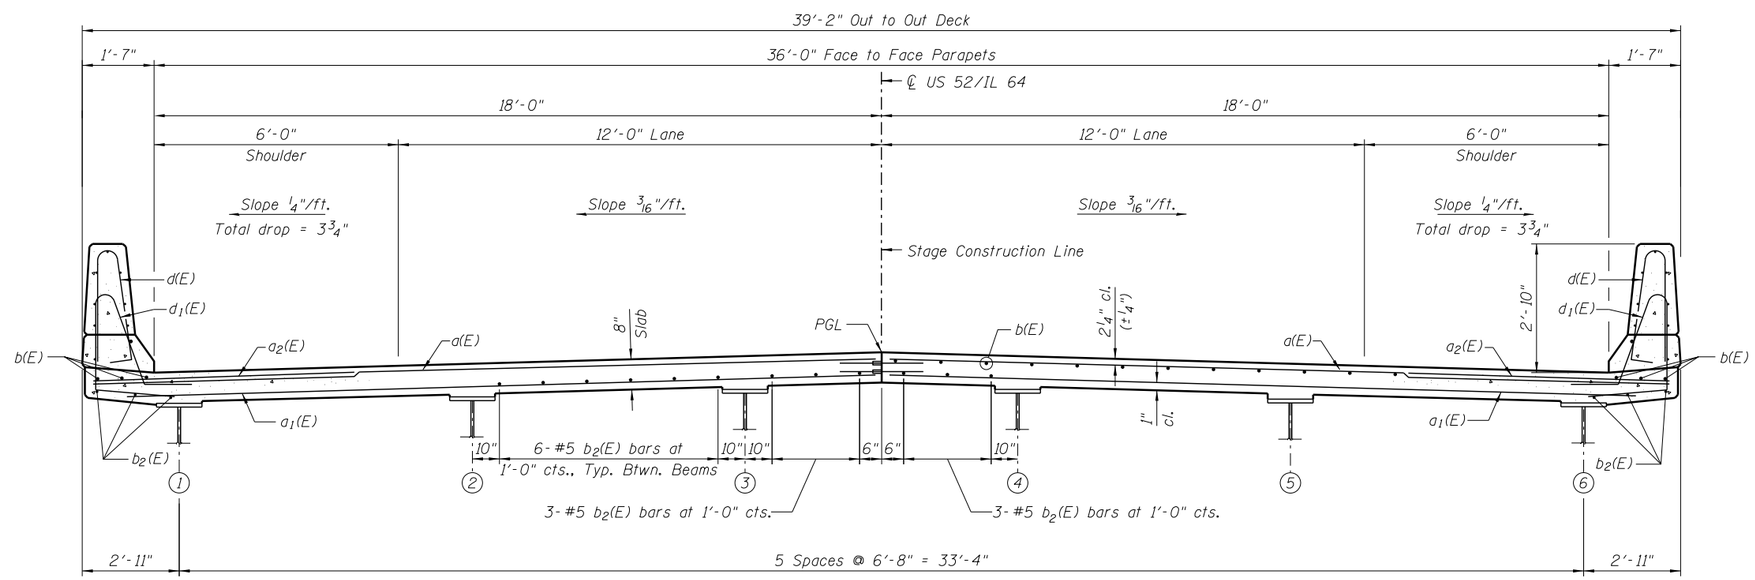

CROSS SECTION

(Looking East)

MIN. BAR LAP

#5 Bar = 3'-3"

Notes:

See Sheet SA-11 of SA-24 for superstructure details and Bill of Material.

Bars indicated thus 36x6- #5 etc. indicates 36 lines of bars with 6 lengths per line.

See Sheet SA-11 of SA-24 for parapet reinforcement.

See Sheet SA-12 of SA-24 for Section A-A.

FILE NAME = ...\64D83-SN008000-49-010-Superstructure.dgn

ZROKA engineering — Zroka Engineering, P.C. 4216 North Hermitage Chicago, IL 60613	USER NAME = SAW	DESIGNED - JLA	REVISED -	STATE OF ILLINOIS DEPARTMENT OF TRANSPORTATION	SUPERSTRUCTURE S.N. 008-0049	F.A.P. RTE.	SECTION	COUNTY	TOTAL SHEETS	SHEET NO.
		CHECKED - DAZ	REVISED -			17	4BR-5	CARROLL	150	49
	PLOT SCALE = 0:2.0000 ':' / in.	DRAWN - SAW	REVISED -					CONTRACT NO. 64D83		
	PLOT DATE = 6/26/2013	CHECKED - JLA	REVISED -		SHEET NO. SA-10 OF SA-24 SHEETS		ILLINOIS	FED. AID PROJECT		