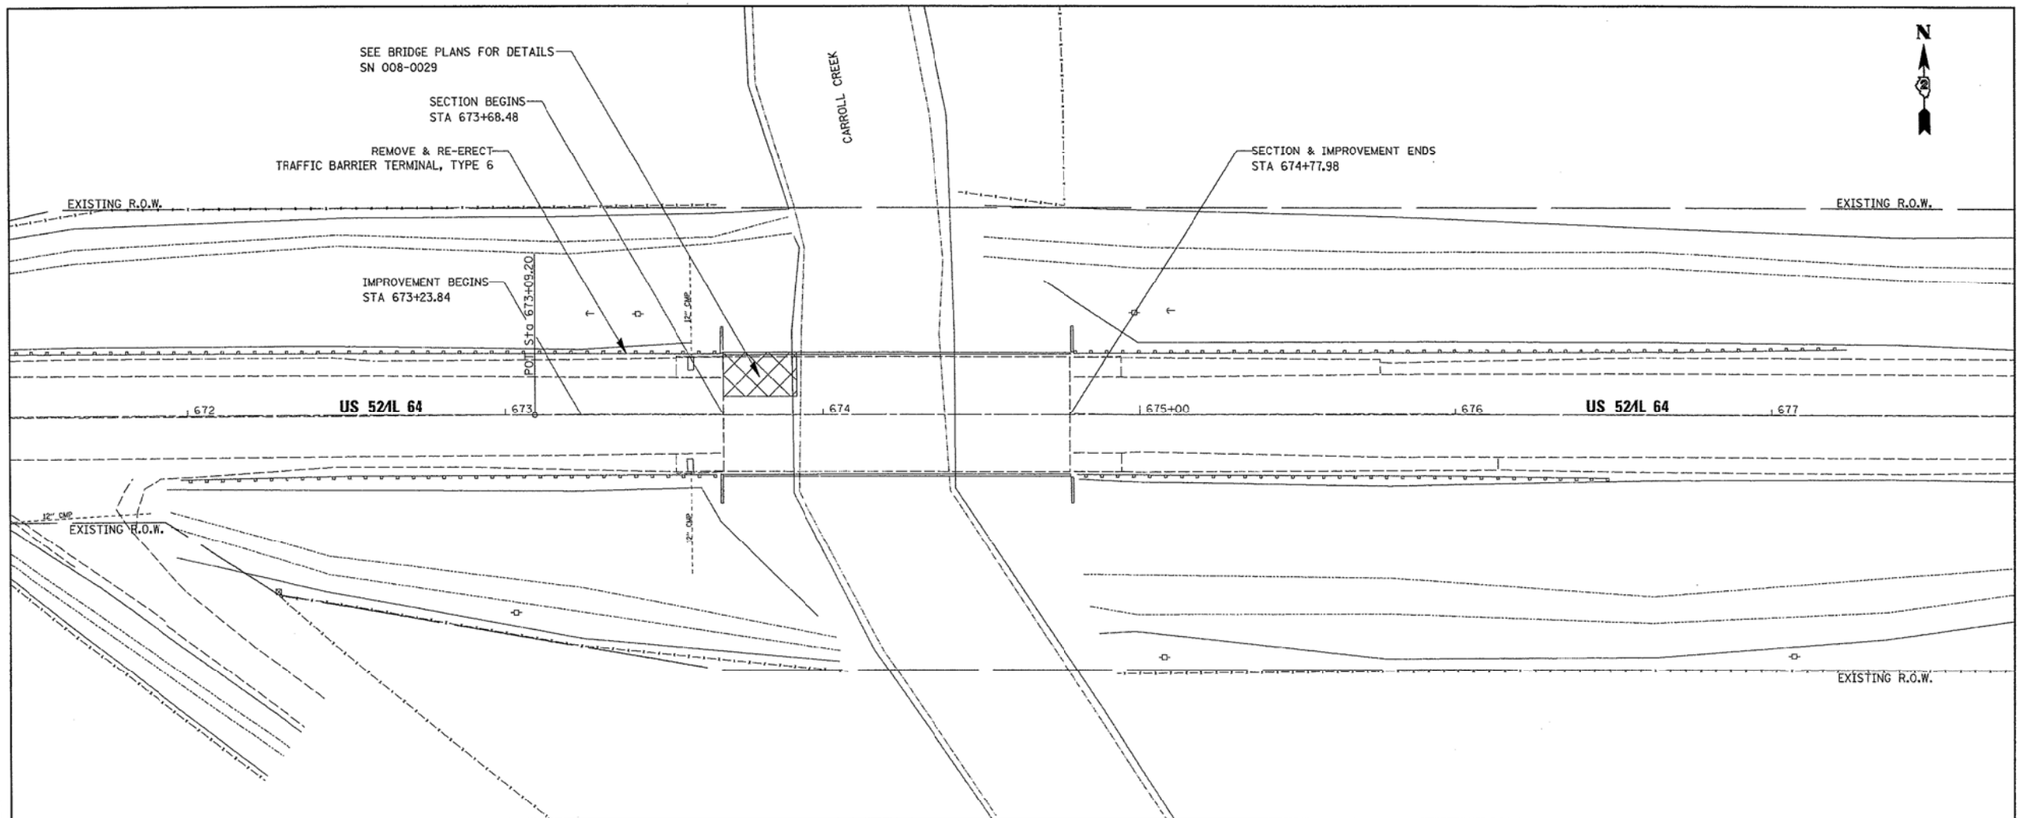

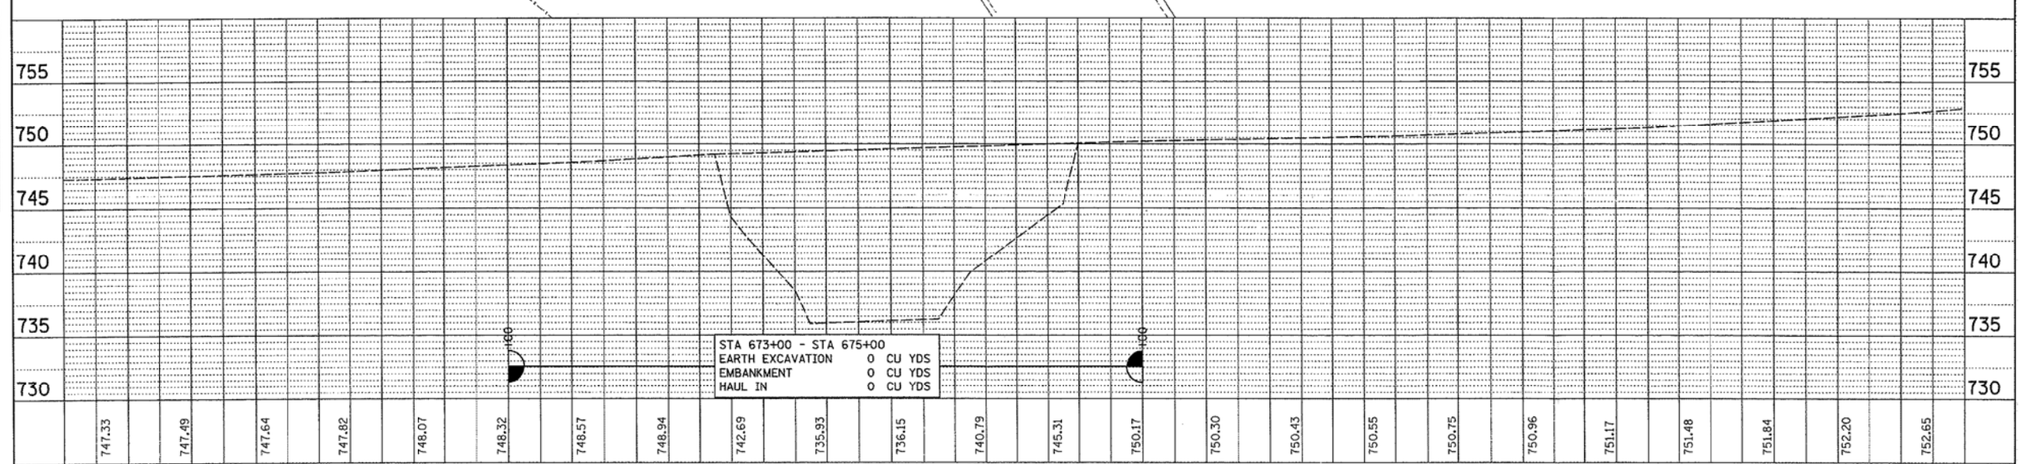

FILE NAME = c:\projects\p206807\d06807pln.dgn	USER NAME = dunconfo	DESIGNED - FD 1/2/07	REVISED -
		DRAWN - FD 11/2/07	REVISED -
	PLOT SCALE = 20.0000 ' / IN.	CHECKED -	REVISED -
	PLOT DATE = Thu Jan 24 11:08:10 2008	DATE -	REVISED -

STATE OF ILLINOIS
DEPARTMENT OF TRANSPORTATION

US 52/IL 64 PLAN & PROFILE SHEETS

SCALE: 20 | SHEET NO. 9 OF 27 SHEETS | STA. 672+00 TO STA. 677+00

F.A.P. RTE.	SECTION	COUNTY	TOTAL SHEETS	SHEET NO.
17	*	CARROLL	27	9
		CONTRACT NO. 64D28		
FED. ROAD DIST. NO.	ILLINOIS	FED. AID PROJECT		

* (4BR-2)D & (4BR-1)D

FILE NAME = ...\D264D83-SHT-ExBridge.dgn	USER NAME = SAW	DESIGNED - RAC	REVISED -
		DRAWN - LCR	REVISED -
	PLOT SCALE = 40.0000 ' / in.	CHECKED - DAZ	REVISED -
	PLOT DATE = 6/27/2013	DATE - 06-28-13	REVISED -

STATE OF ILLINOIS
DEPARTMENT OF TRANSPORTATION

ZROKA engineering
Zroka Engineering, P.C.
4216 North Hermitage
Chicago, IL 60613

EXISTING BRIDGE PLANS – 1982
FOR INFORMATION ONLY

SCALE: | SHEET OF SHEETS | STA. TO STA.

F.A.P. RTE.	SECTION	COUNTY	TOTAL SHEETS	SHEET NO.
17	4BR-5 & 4BR-6	CARROLL	150	104
		CONTRACT NO. 64D83		
		ILLINOIS	FED. AID PROJECT	