FINAL SURVEY	SURVEYED	BY	DATE
NOTE BOOK	PLOTTED		
	TEMPLATE		
	AREAS		
NO.	AREAS CHECKED		

ORIGINAL SURVEY	SURVEYED	BY	DATE
NOTE BOOK	PLOTTED		
	TEMPLATE		
	AREAS		
NO.	AREAS CHECKED		

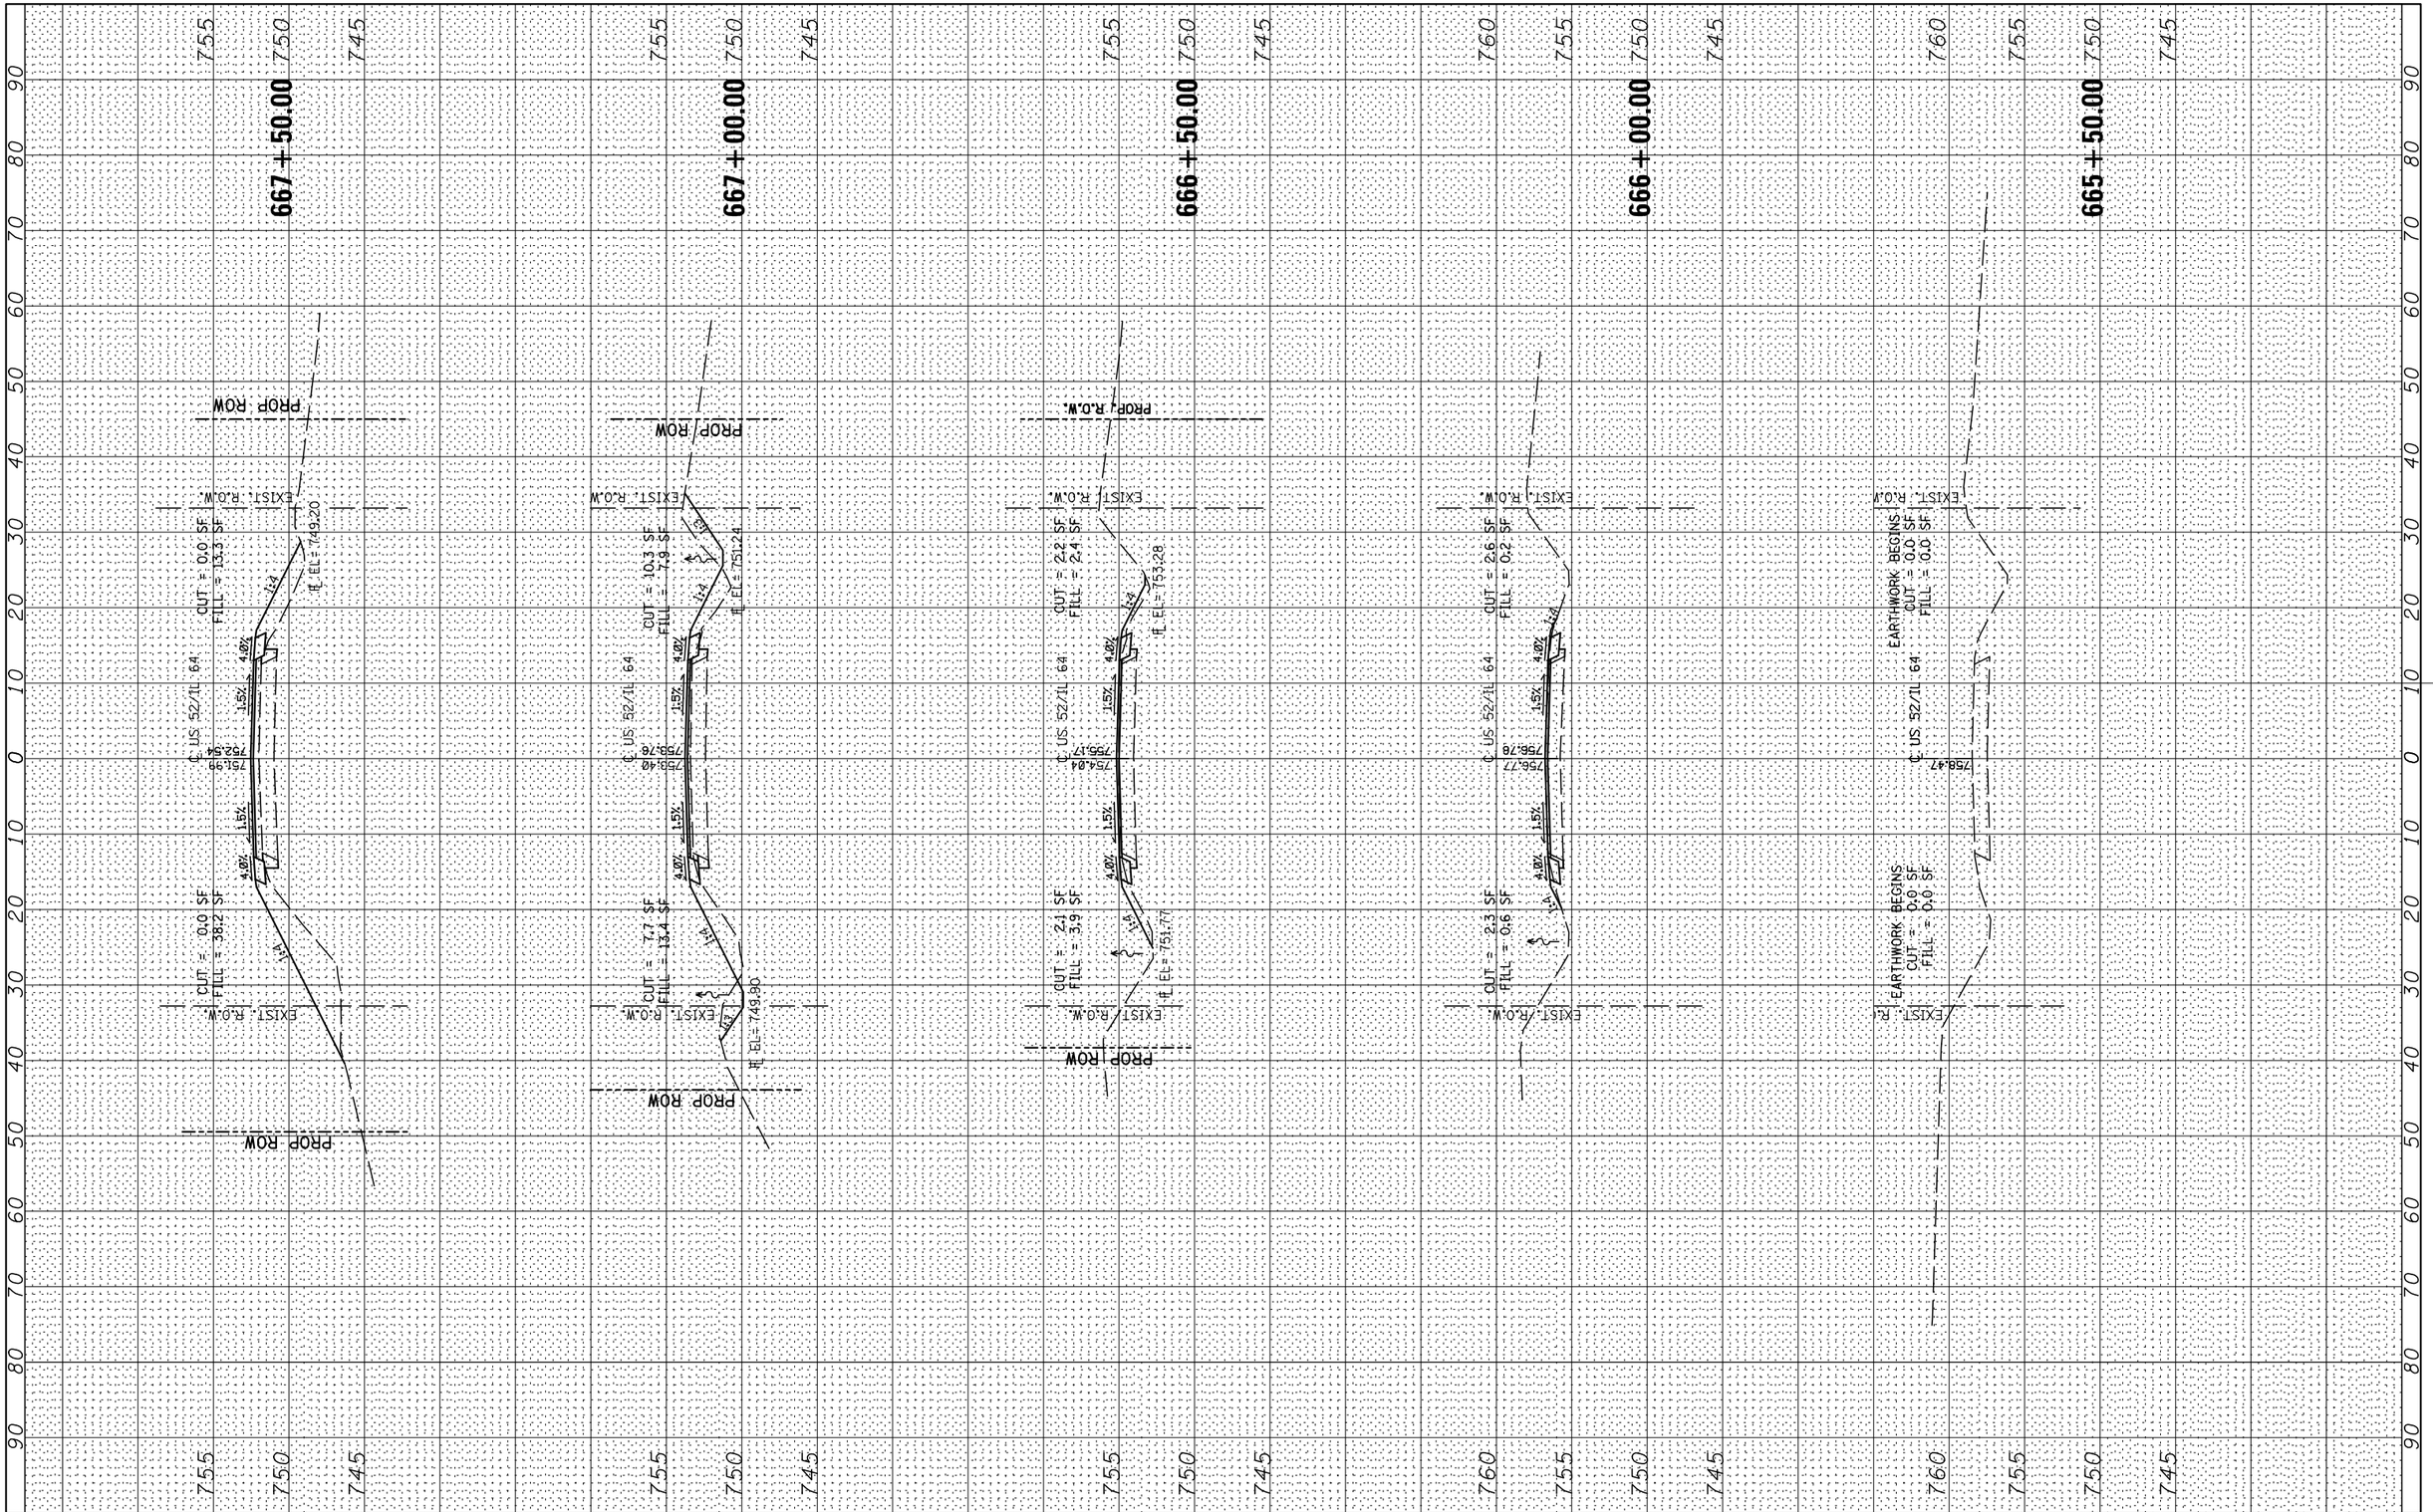

FILE NAME = $FILE$	USER NAME = $USER$	DESIGNED - RAC	REVISED -
		DRAWN - LCR	REVISED -
XS_SHEET VERTICAL	PLOT SCALE = $SCALE$	CHECKED - DAZ	REVISED -
	PLOT DATE = $DATE$	DATE - 06-28-13	REVISED -

STATE OF ILLINOIS
DEPARTMENT OF TRANSPORTATION

ZROKA engineering

Zroka Engineering, P.C.
4216 North Hermitage
Chicago, IL 60613

SCALE:

SHEET 1 OF 7 SHEETS

CROSS SECTIONS
US 52/L 64

STA. 665+50.00 TO STA. 667+50.00

F.A.P RTE.	SECTION	COUNTY	TOTAL SHEETS	SHEET NO.
17	4BR-5 & 4BR-6	CARROLL	150	134
		CONTRACT NO. 64D83		
	ILLINOIS	FED. AID PROJECT		