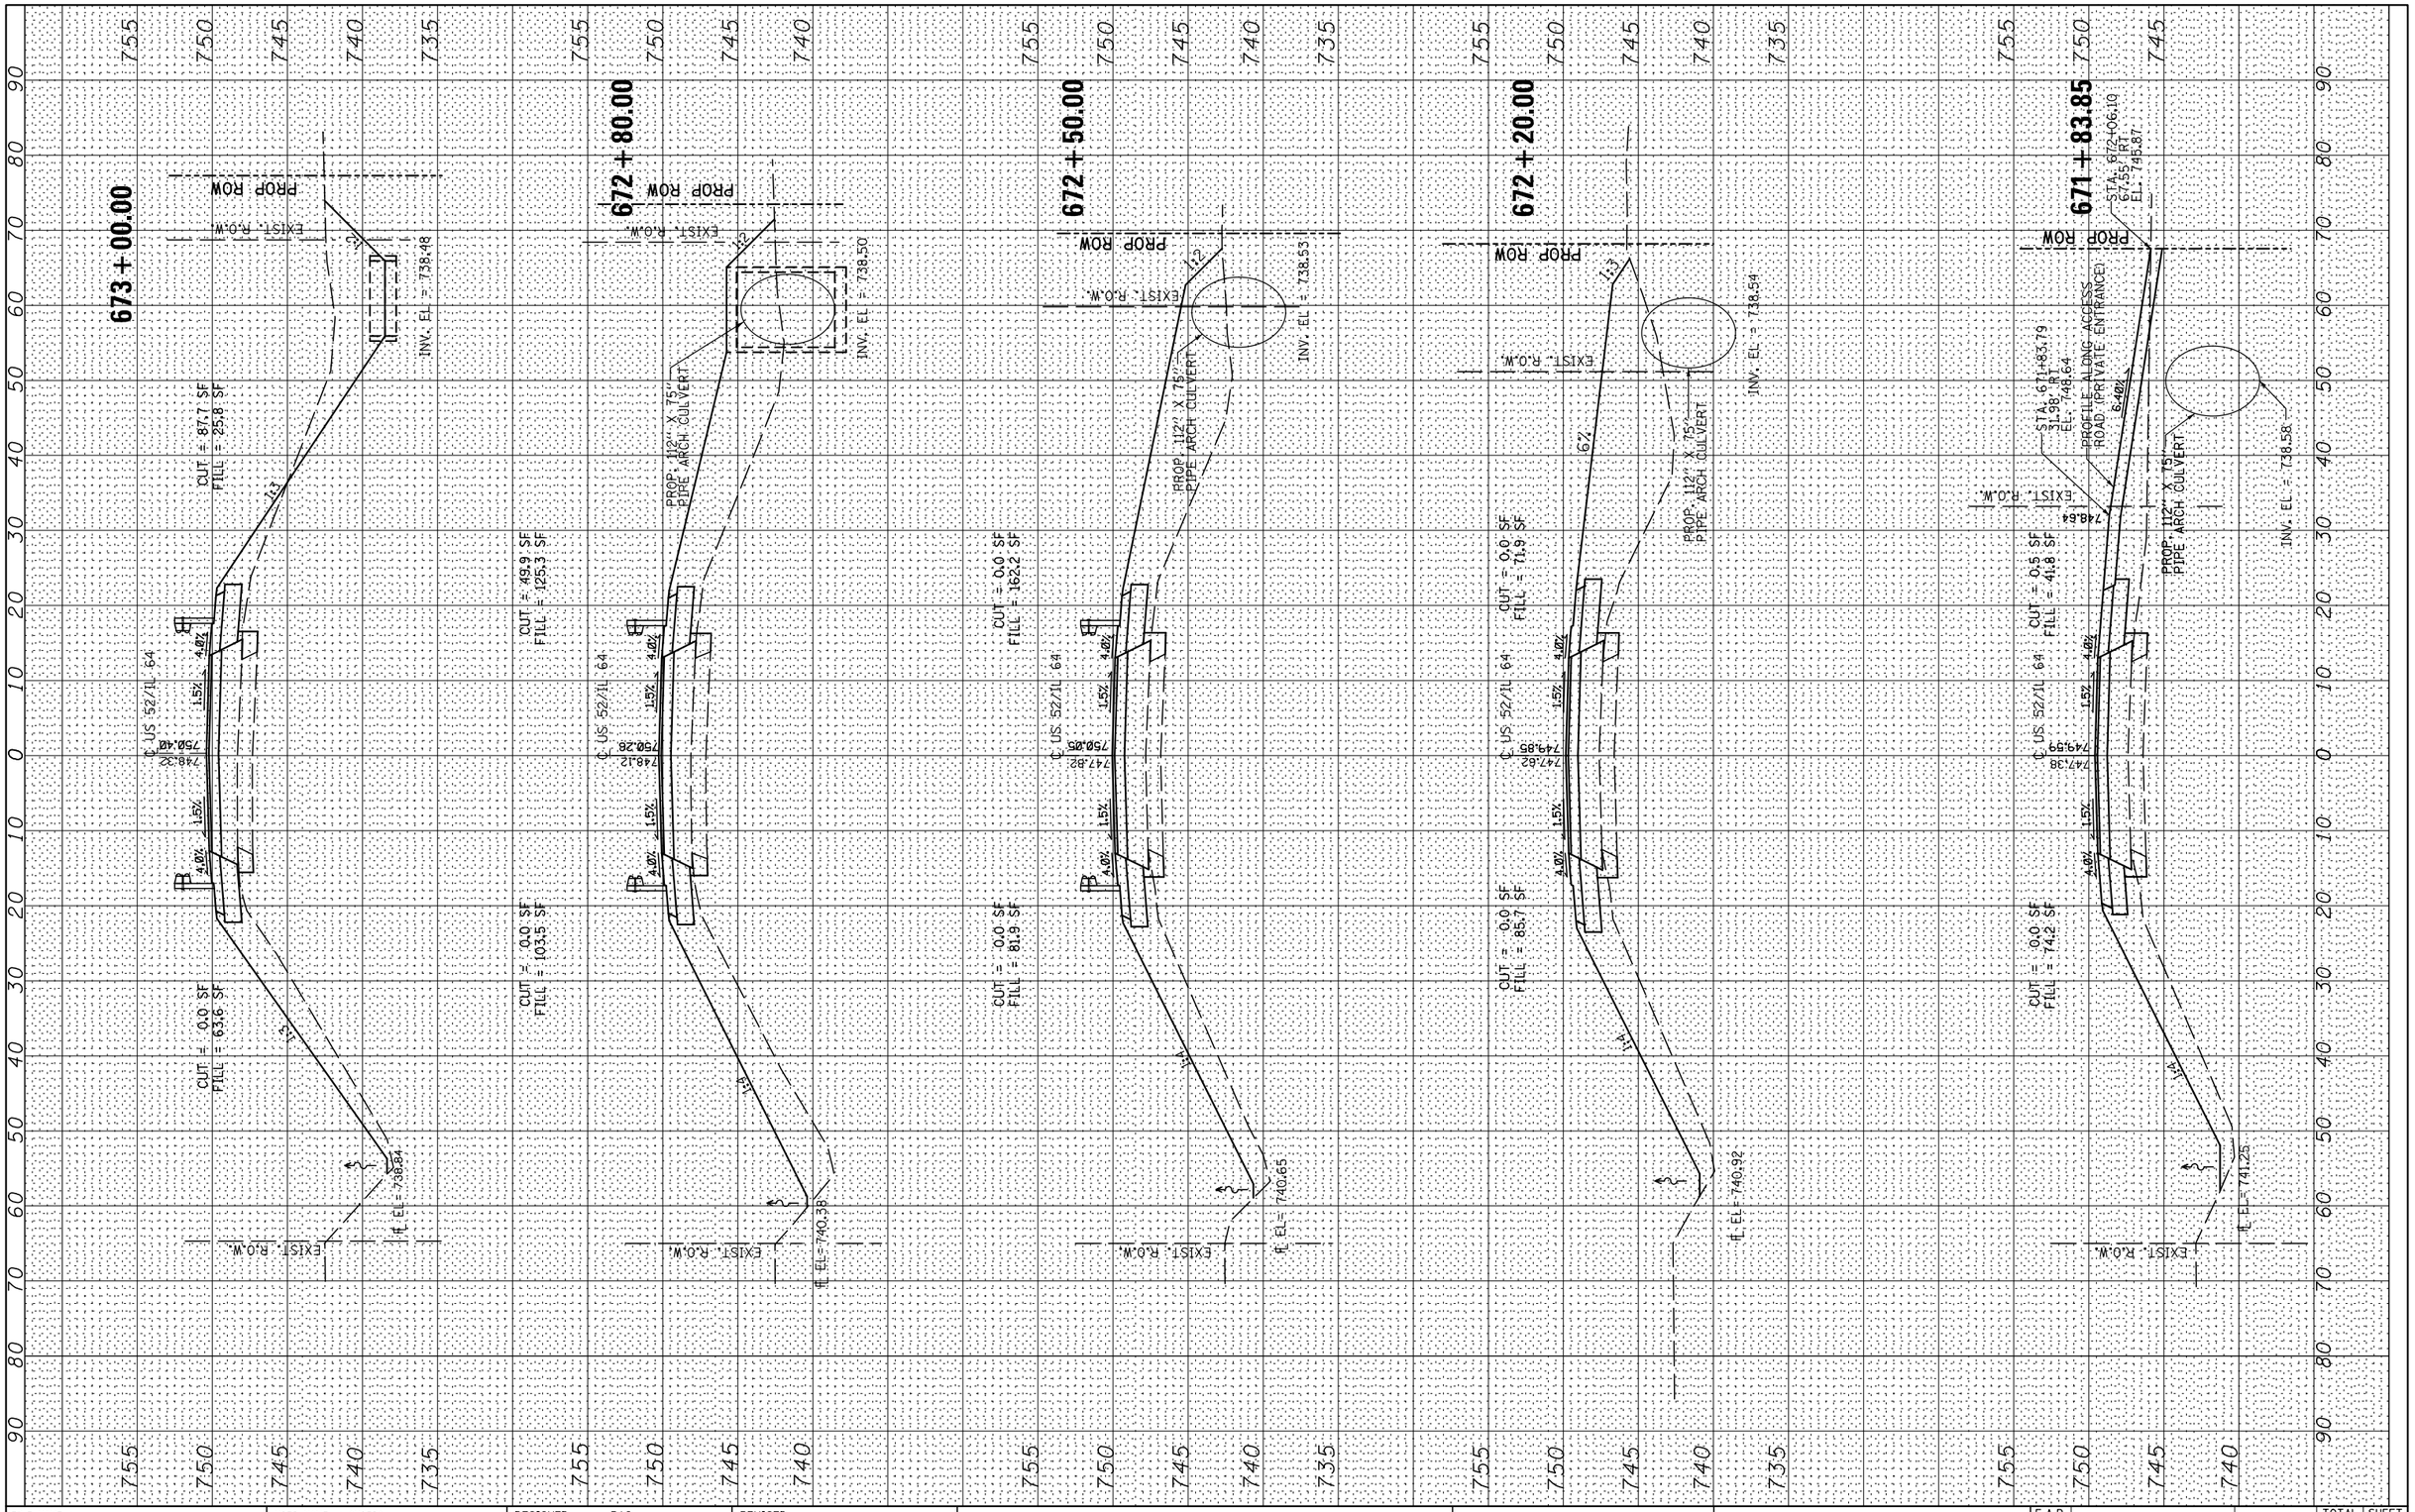

FINAL SURVEY	BY	DATE
SURVEYED		
PLOTTED		
TEMPLATE		
AREAS		
AREAS CHECKED		

NOTE BOOK NO.

ORIGINAL SURVEY	BY	DATE
SURVEYED		
PLOTTED		
TEMPLATE		
AREAS		
AREAS CHECKED		

NOTE BOOK NO.

FILE NAME = $FILE1$	USER NAME = $USER$	DESIGNED - RAC	REVISED -
		DRAWN - LCR	REVISED -
	PLOT SCALE = $SCALE$	CHECKED - DAZ	REVISED -
XS_SHEET VERTICAL	PLOT DATE = $DATE$	DATE - 06-28-13	REVISED -

STATE OF ILLINOIS
DEPARTMENT OF TRANSPORTATION

ZROKA engineering
Zroka Engineering, P.C.
4216 North Hermitage
Chicago, IL 60613

SCALE: SHEET 4 OF 7 SHEETS

CROSS SECTIONS
US 52/IL 64

STA. 672+50.00 TO STA. 675+00.00

F.A.P RTE.	SECTION	COUNTY	TOTAL SHEETS	SHEET NO.
17	4BR-5 & 4BR-6	CARROLL	150	137
		CONTRACT NO. 64D83		
		ILLINOIS FED. AID PROJECT		