FINAL SURVEY		BY	DATE
NOTE BOOK	SURVEYED		
	PLOTTED		
	TEMPLATE		
	AREAS		
NO.	AREAS CHECKED		

ORIGINAL SURVEY		BY	DATE
NOTE BOOK	SURVEYED		
	PLOTTED		
	TEMPLATE		
	AREAS		
NO.	AREAS CHECKED		

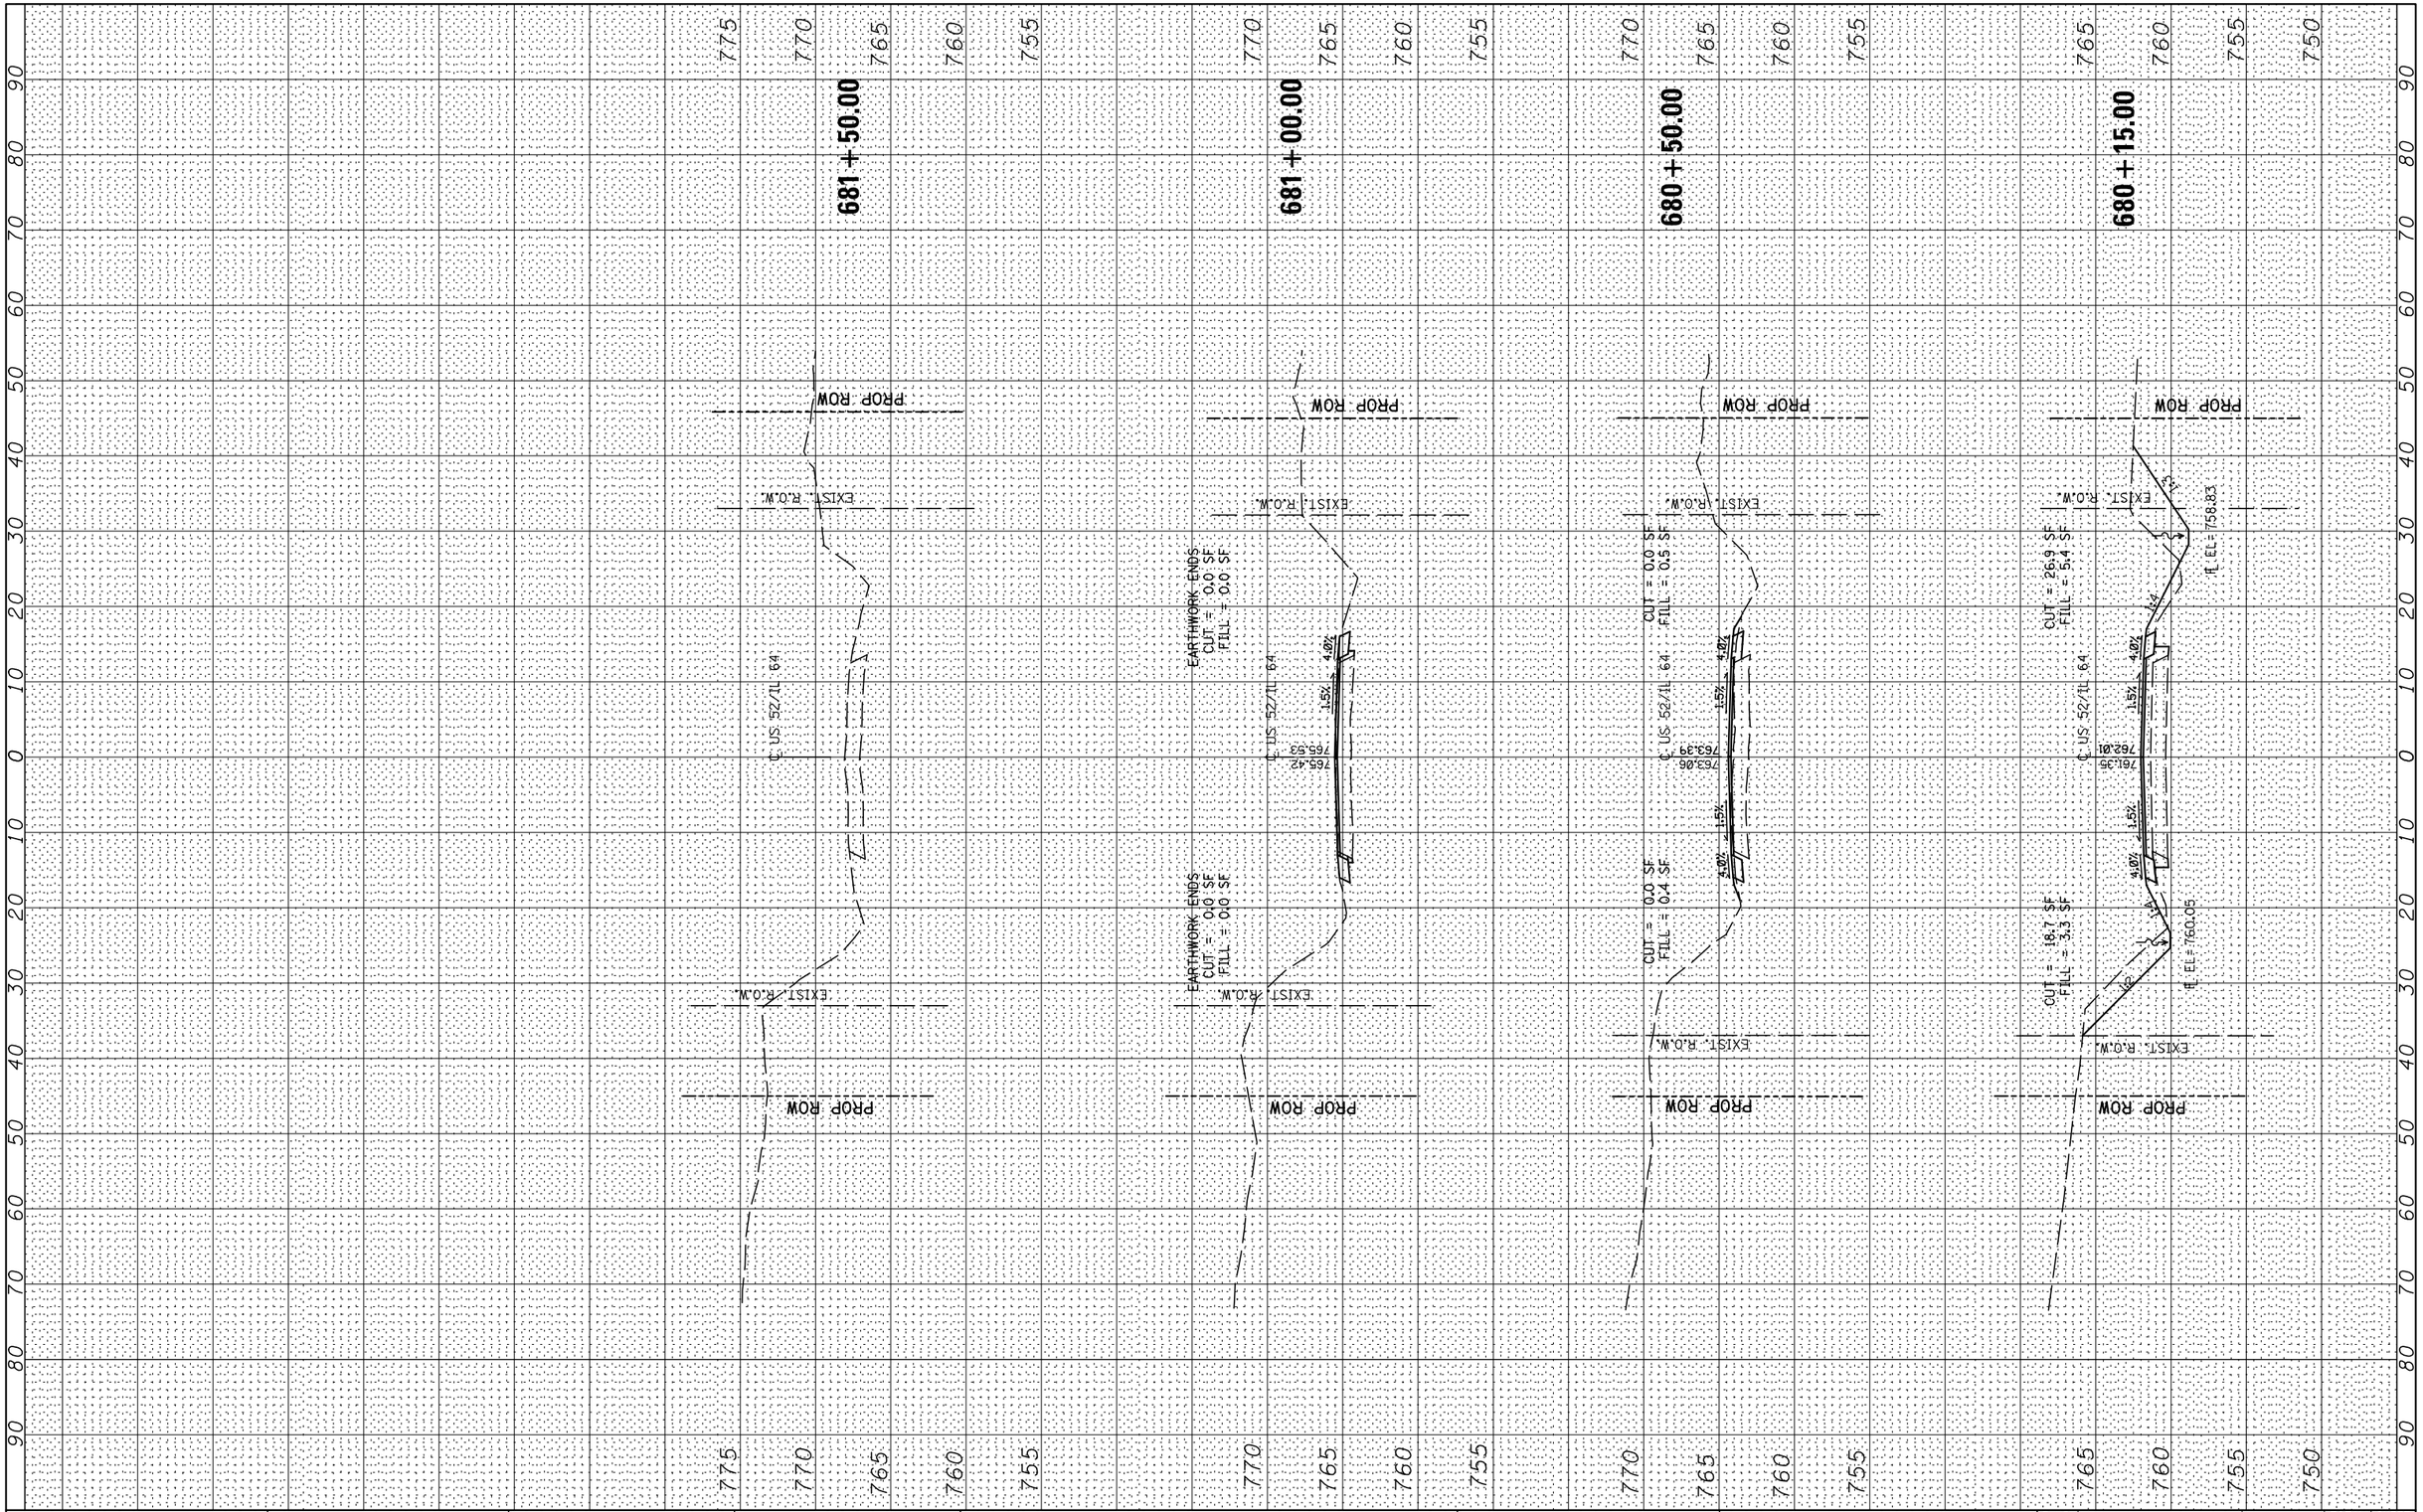

FILE NAME = $FILE1$	USER NAME = $USER$	DESIGNED - RAC	REVISED -	STATE OF ILLINOIS DEPARTMENT OF TRANSPORTATION	
XS_SHEET VERTICAL		DRAWN - LCR	REVISED -		
	PLOT SCALE = $SCALE$	CHECKED - DAZ	REVISED -		
	PLOT DATE = $DATE$	DATE - 06-28-13	REVISED -		

ZROKA engineering
Zroka Engineering, P.C.
4216 North Hermitage
Chicago, IL 60613

CROSS SECTIONS
US 52/IL 64

SCALE: | SHEET 7 OF 7 SHEETS | STA. 680+15.00 TO STA. 681+50.00

F.A.P RTE.	SECTION	COUNTY	TOTAL SHEETS	SHEET NO.
17	4BR-5 & 4BR-6	CARROLL	150	140
		CONTRACT NO. 64D83		
	ILLINOIS FED. AID PROJECT			