FINAL SURVEY		BY	DATE
	SURVEYED		
	PLOTTED		
NOTE BOOK	TEMPLATE		
	AREAS		
NO.	AREAS CHECKED		

ORIGINAL SURVEY		BY	DATE
	SURVEYED		
	PLOTTED		
NOTE BOOK	TEMPLATE		
	AREAS		
NO.	AREAS CHECKED		

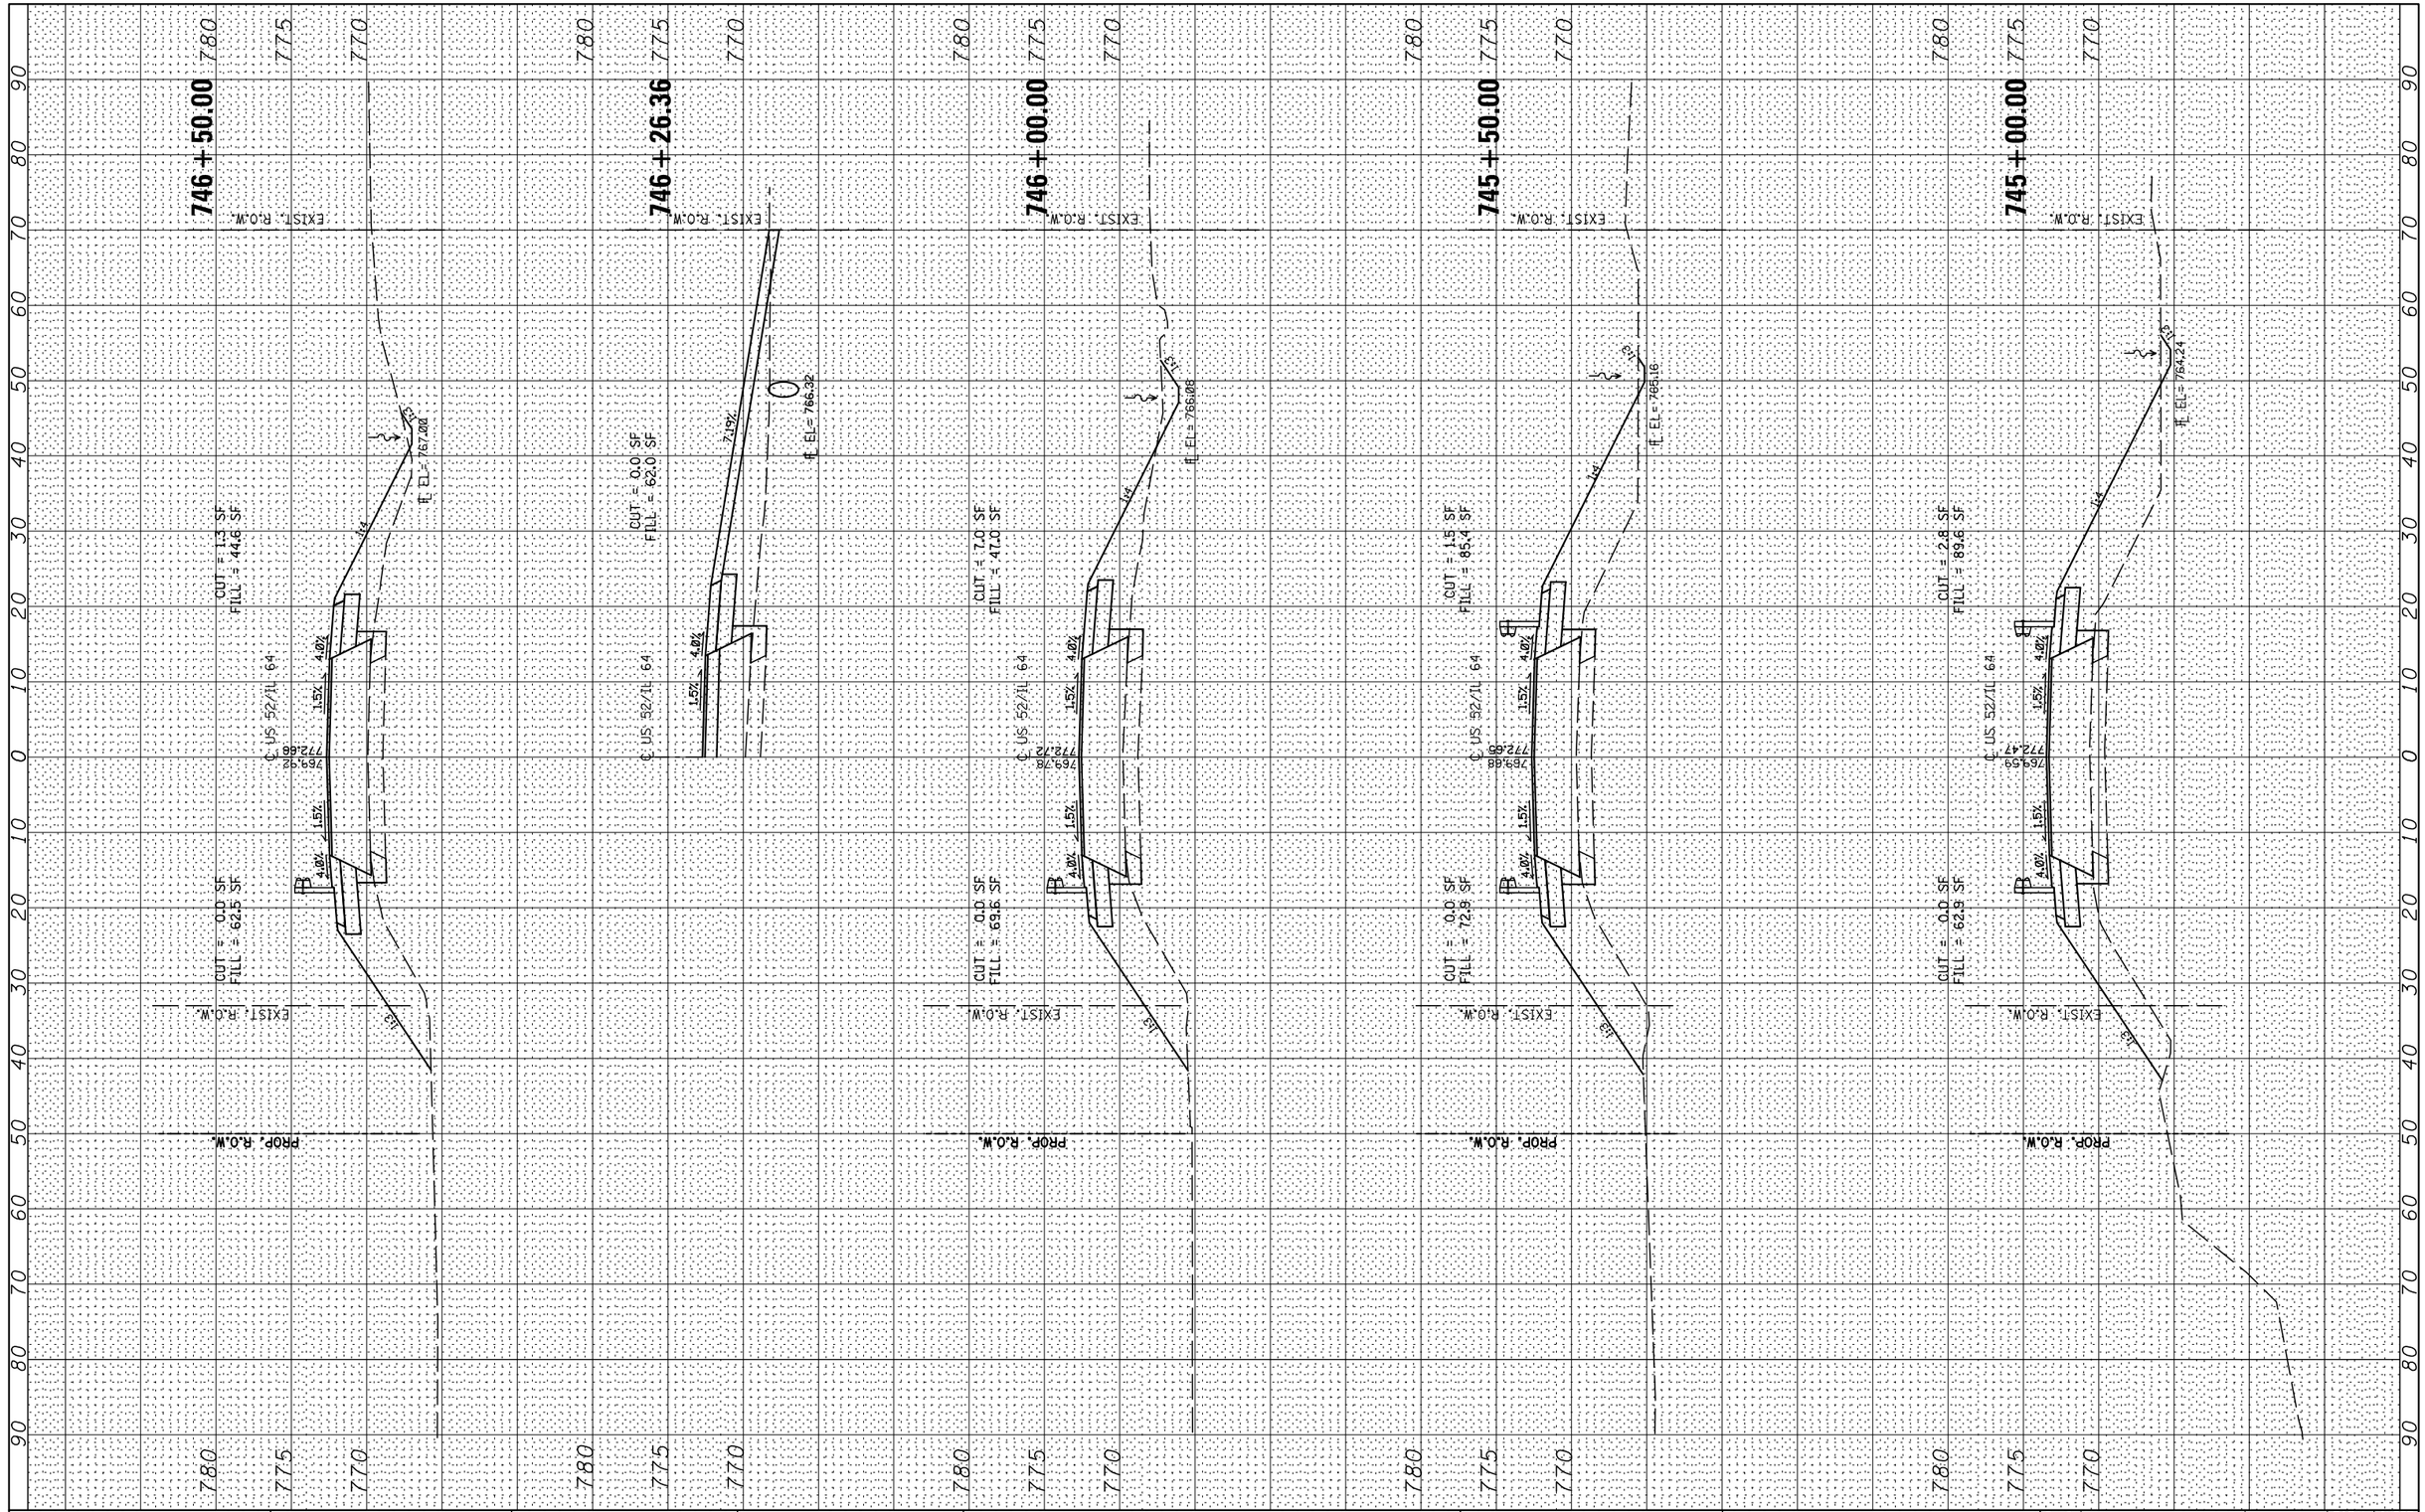

FILE NAME = $FILE1$	USER NAME = $USER$	DESIGNED - RAC	REVISED -	STATE OF ILLINOIS DEPARTMENT OF TRANSPORTATION	
		DRAWN - LCR	REVISED -		
XS_SHEET VERTICAL	PLOT SCALE = $SCALE$	CHECKED - DAZ	REVISED -		
	PLOT DATE = $DATE$	DATE - 06-28-13	REVISED -		

ZROKA engineering
Zroka Engineering, P.C.
4216 North Hermitage
Chicago, IL 60613

SCALE:

CROSS SECTIONS
US 52/IL 64

SHEET 5 OF 9 SHEETS STA. 745+00.00 TO STA. 746+50.00

F.A.P RTE.	SECTION	COUNTY	TOTAL SHEETS	SHEET NO.
17	4BR-5 & 4BR-6	CARROLL	150	145
		CONTRACT NO. 64D83		
	ILLINOIS FED. AID PROJECT			