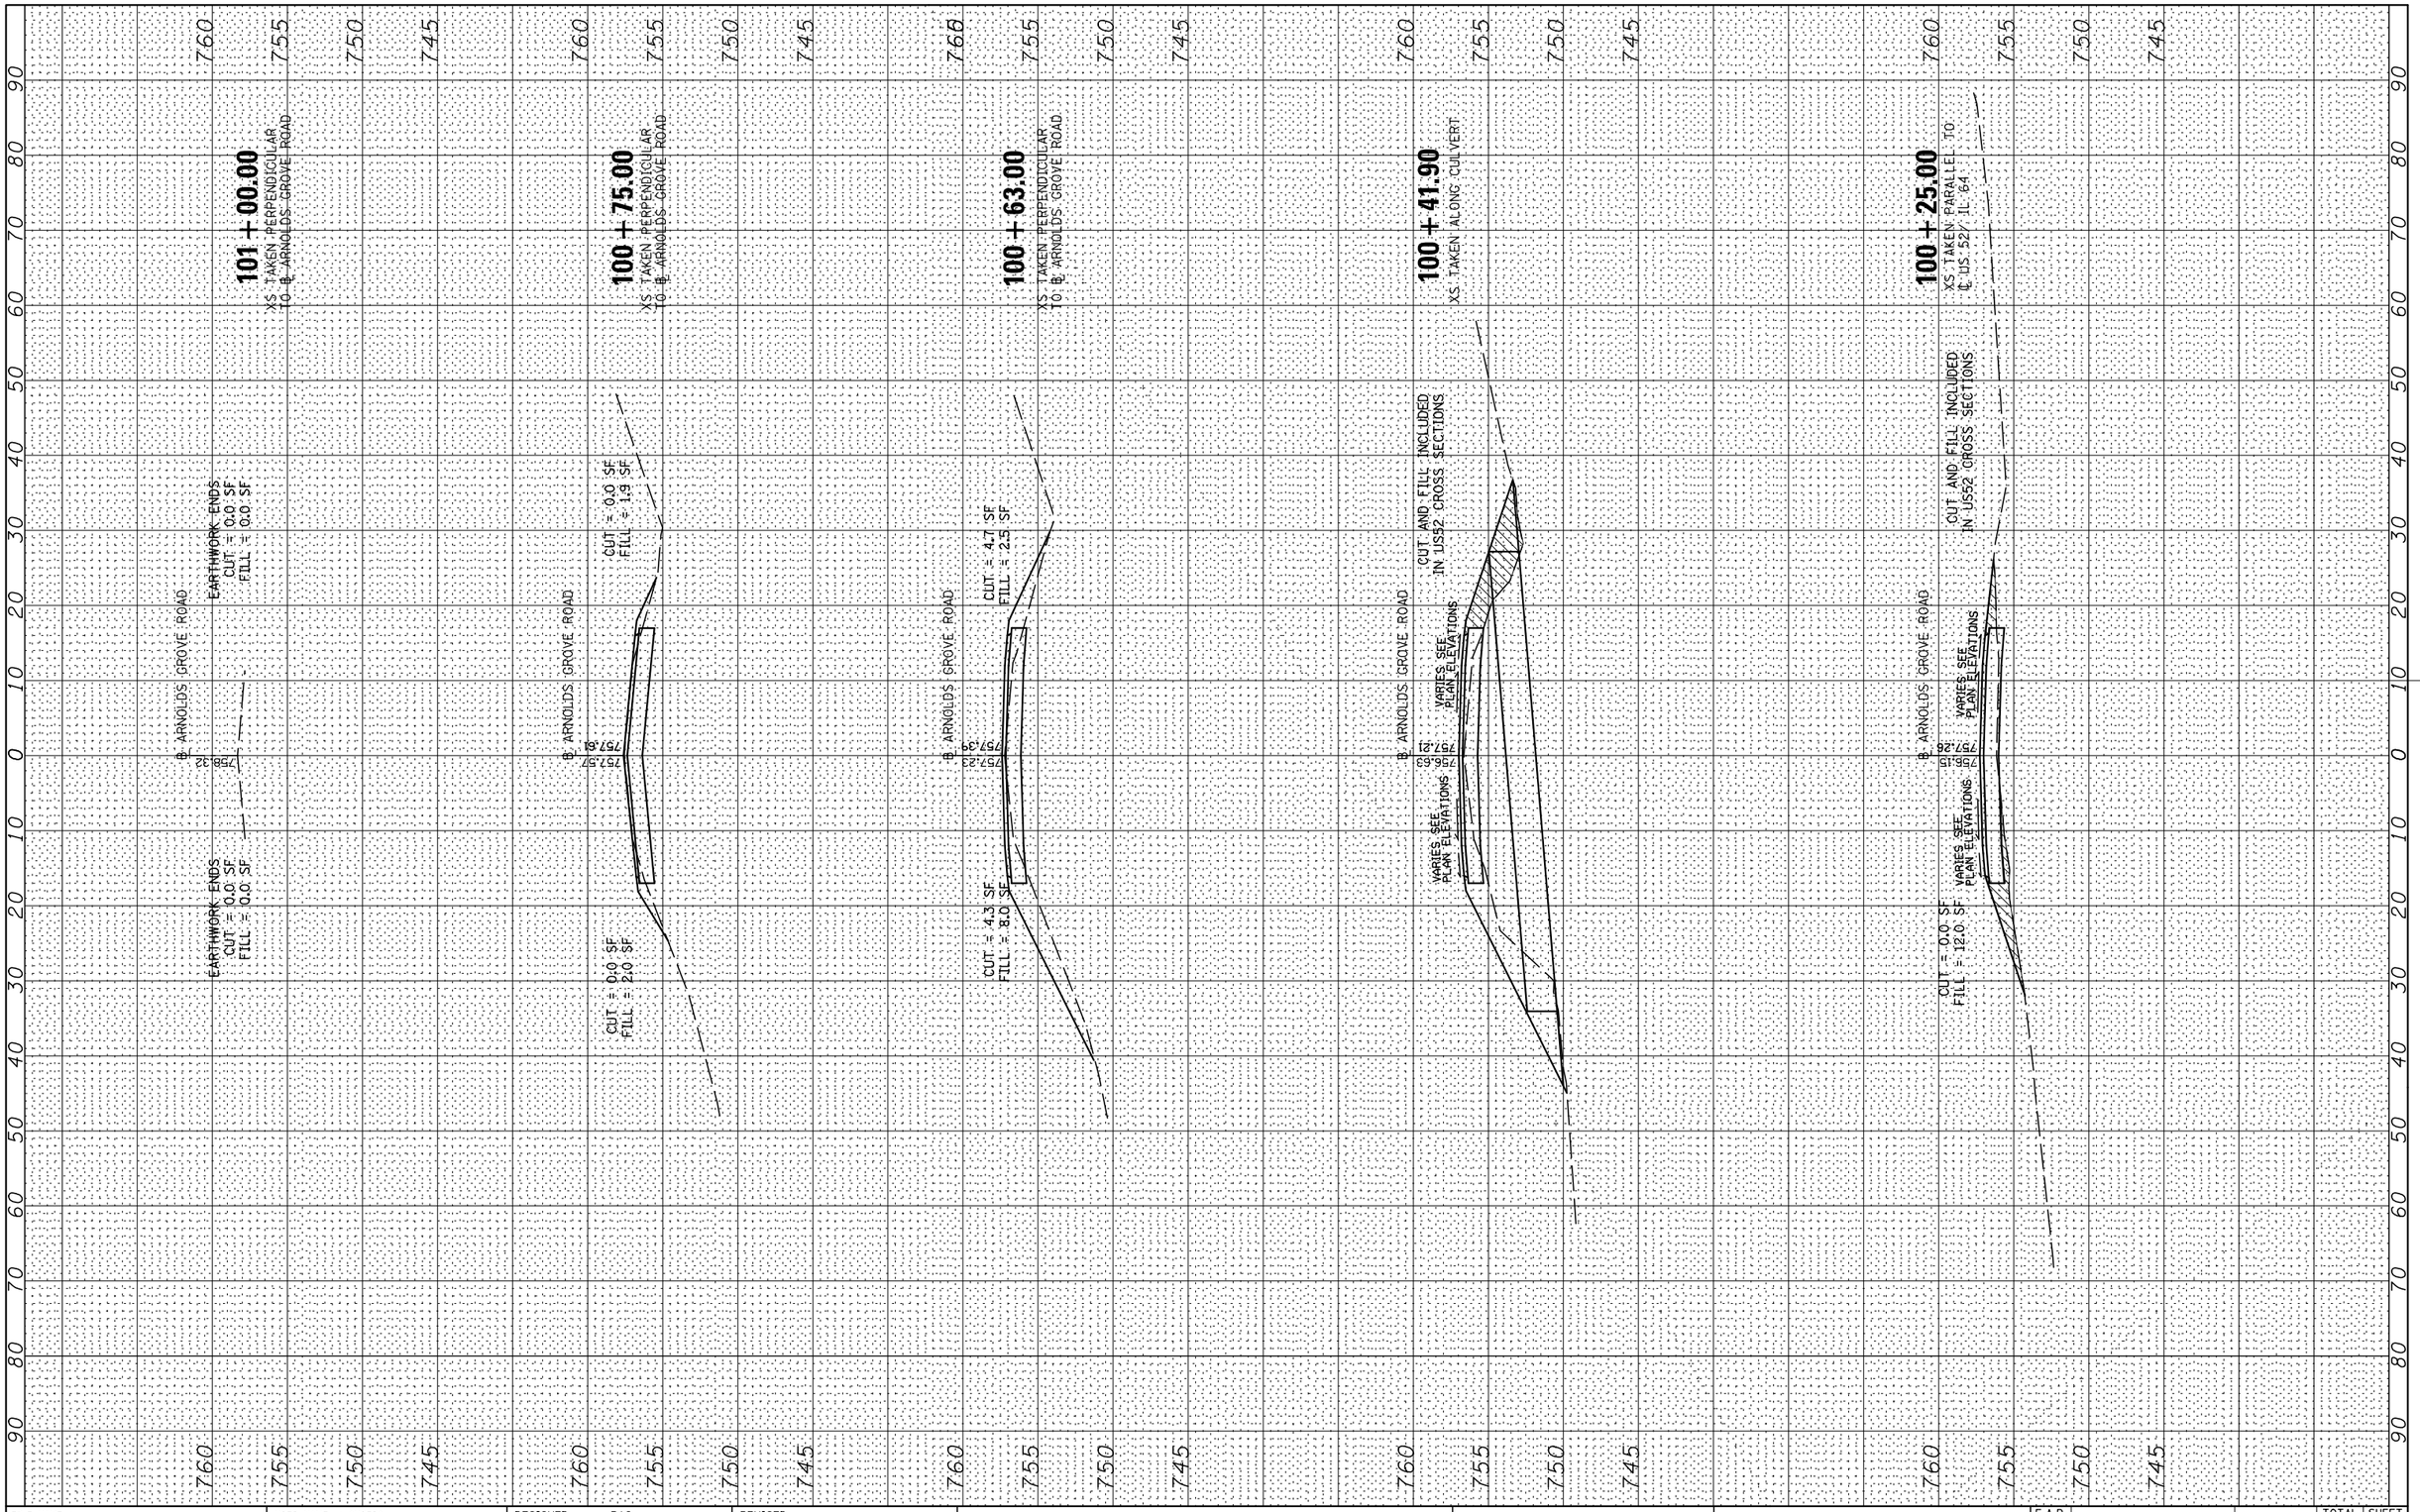


| FINAL SURVEY | | BY | DATE |
|---|---|---|---|
| NOTE BOOK | SURVEYED | | |
| | PLOTTED | | |
| | TEMPLATE | | |
| | AREAS | | |
| NO. | AREAS CHECKED | | |

| ORIGINAL SURVEY | | BY | DATE |
|---|---|---|---|
| NOTE BOOK | SURVEYED | | |
| | PLOTTED | | |
| | TEMPLATE | | |
| | AREAS | | |
| NO. | AREAS CHECKED | | |

| | | | |
|---|---|---|---|
| FILE NAME = $FILEL$ | USER NAME = $USER$ | DESIGNED - RAC | REVISED - |
| | | DRAWN - LCR | REVISED - |
| | PLOT SCALE = $SCALE$ | CHECKED - DAZ | REVISED - |
| XS_SHEET VERTICAL | PLOT DATE = $DATE$ | DATE - 06-28-13 | REVISED - |

**STATE OF ILLINOIS**
**DEPARTMENT OF TRANSPORTATION**

ZROKA engineering

Zroka Engineering, P.C.
4216 North Hermitage
Chicago, IL 60613

SCALE: | SHEET 1 OF 7 SHEETS | STA. 100+25.00 TO STA. 100+75.00

**CROSS SECTIONS**
**ARNOLDS GROVE ROAD**

| F.A.P RTE. | SECTION | COUNTY | TOTAL SHEETS | SHEET NO. |
|---|---|---|---|---|
| 17 | 4BR-5 & 4BR-6 | CARROLL | 150 | 150 |
| | | CONTRACT NO. 64D83 | | |
| | | ILLINOIS FED. AID PROJECT | | |