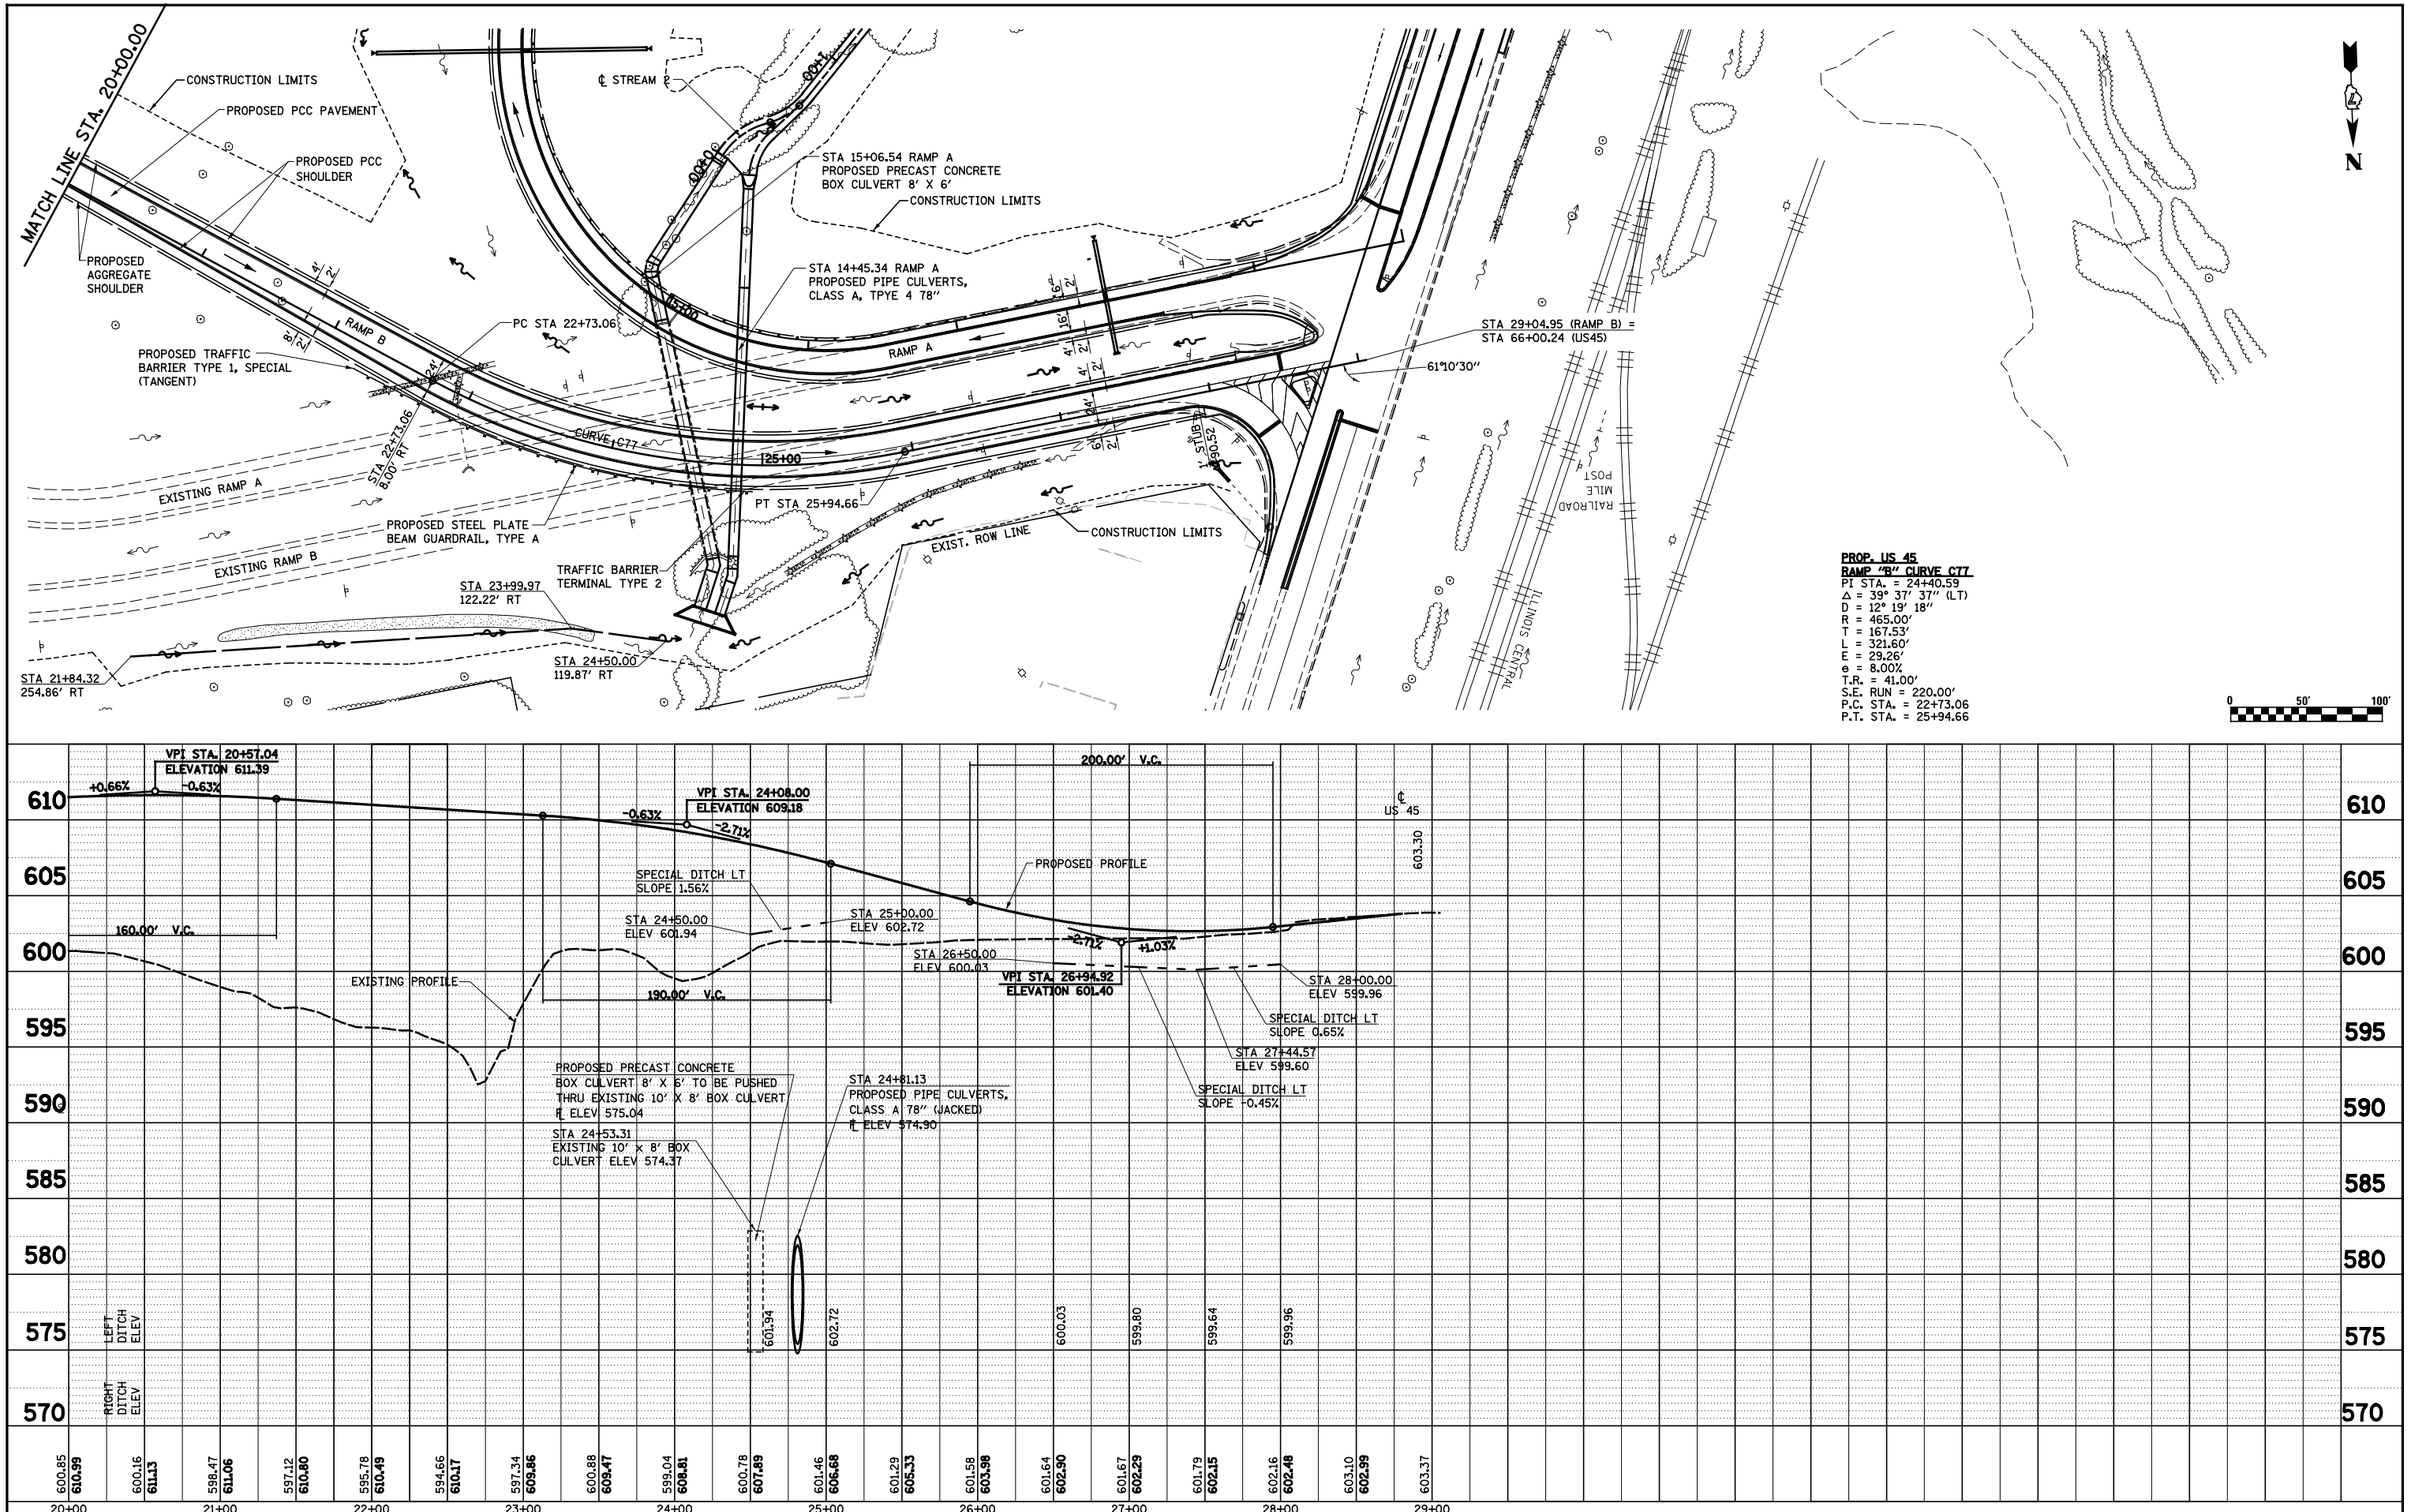

PLAN
SURVEYED
PLOTTED
ALIGNMENT CHECKED
RT. OF WAY CHECKED
CADD FILE NAME
NOTE BOOK
NO.
BY
DATE

PROFILE
SURVEYED
PLOTTED
GRADES CHECKED
BRM. NOTED
STRUCTURE NOTATNS CHKD
NOTE BOOK
BY
DATE

FILE NAME	USER NAME = $USER$	DESIGNED - JWS	REVISED -
S:\Projects\403-00072.57-70\dgn\N TrILv\PP_NTr15770.dgn		DRAWN - PDB	REVISED -
	PLOT SCALE = $SCALE$	CHECKED - BRM	REVISED -
	PLOT DATE = $DATE$	DATE - 6-5-08	REVISED -

STATE OF ILLINOIS
DEPARTMENT OF TRANSPORTATION

PLAN AND PROFILE, US ROUTE 45 – RAMP B

SCALE: 1"=50' | SHEET NO. 6 OF 11 SHEETS | STA. 20+00.00 TO STA. 29+00.00

F.A.I RTE.	SECTION	COUNTY	TOTAL SHEETS	SHEET NO.
57/70	(25-4)R	EFFINGHAM	1760	121

CONTRACT NO. 74295

FED. ROAD DIST. NO. | ILLINOIS | FED. AID PROJECT