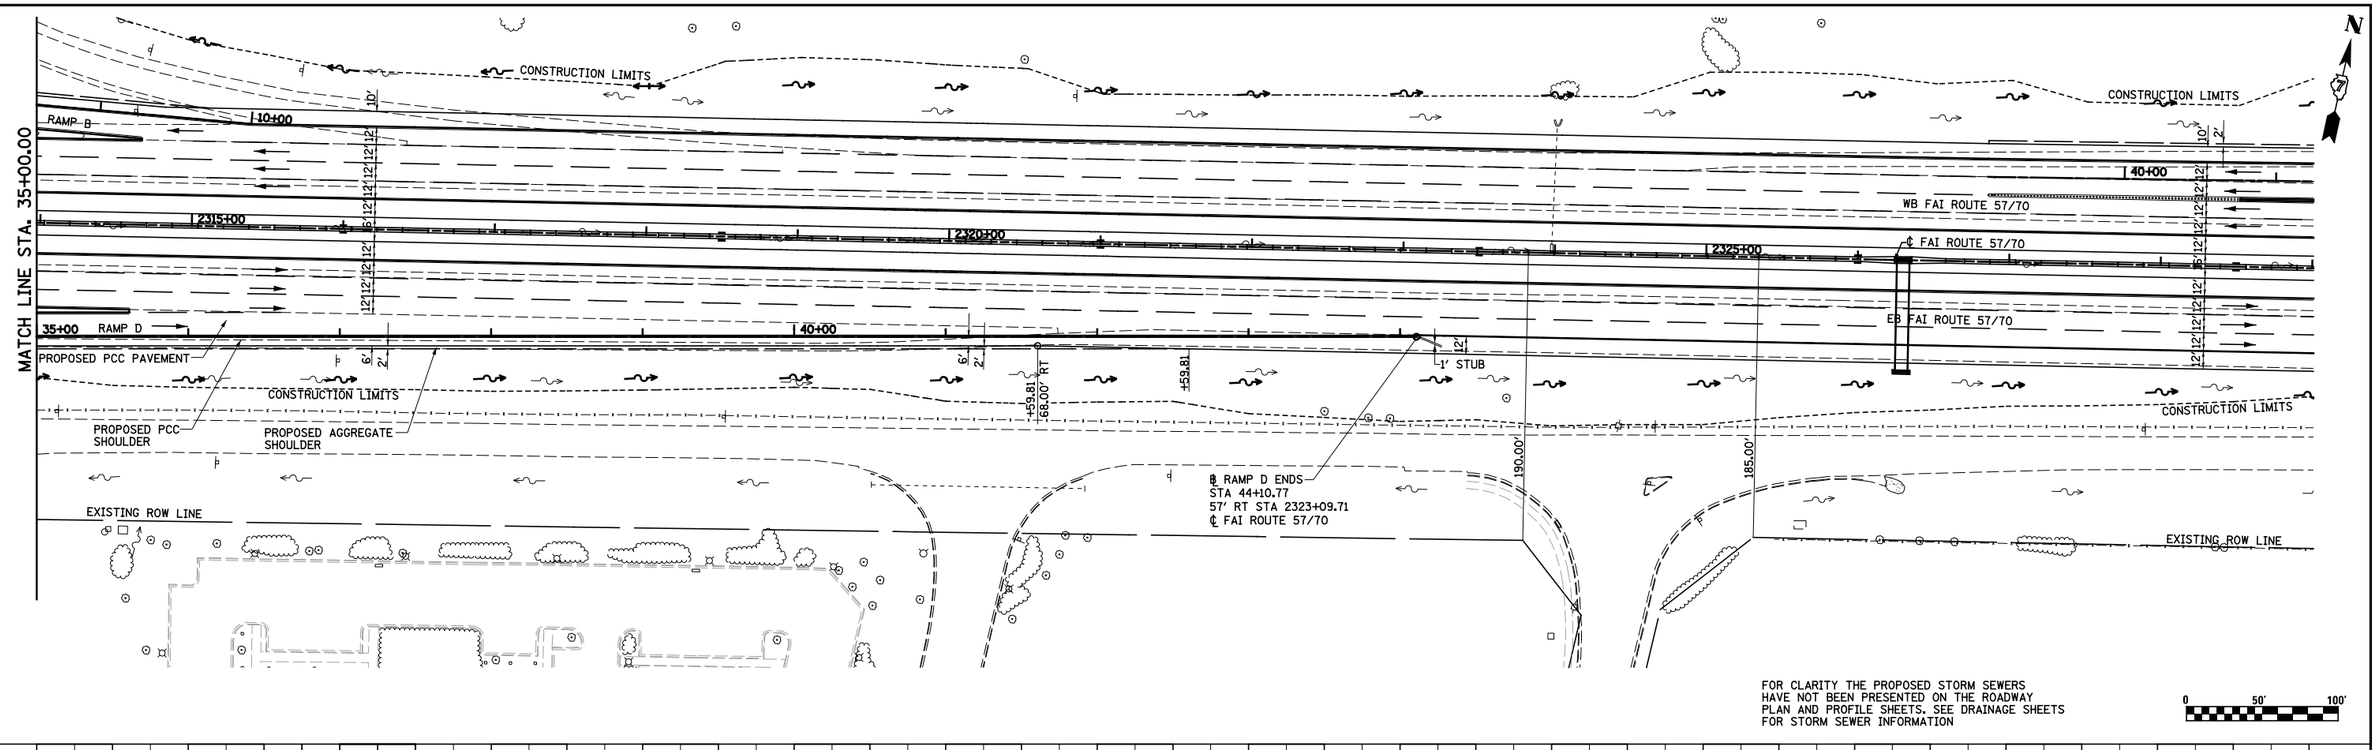

PLAN
SURVEYED
PLOTTED
ALIGNMENT CHECKED
RT. OF WAY CHECKED
CADD FILE NAME
NOTE BOOK
NO.
BY
DATE

PROFILE
SURVEYED
PLOTTED
PROFILES CHECKED
BM. NOTED
STRUCTURE NO(TNS CHKD
NOTE BOOK
NO.
BY
DATE

FILE NAME = S:\Projects\403-00072.57-70\dgn\N TrlLv\PP_NTrl5770.dgn	USER NAME = $USER$	DESIGNED - JWS	REVISED -
		DRAWN - PDB	REVISED -
	PLOT SCALE = $SCALE$	CHECKED - BRM	REVISED -
	PLOT DATE = $DATE$	DATE - 6-5-08	REVISED -

STATE OF ILLINOIS
DEPARTMENT OF TRANSPORTATION

PLAN AND PROFILE, US ROUTE 45 – RAMP D

SCALE: 1"=50' | SHEET NO. 11 OF 11 SHEETS | STA. 35+00.00 TO STA. 44+10.77

F.A.I RTE.	SECTION	COUNTY	TOTAL SHEETS	SHEET NO.
57/70	(25-4)R	EFFINGHAM	1760	126
		CONTRACT NO. 74295		
FED. ROAD DIST. NO.	ILLINOIS	FED. AID PROJECT		