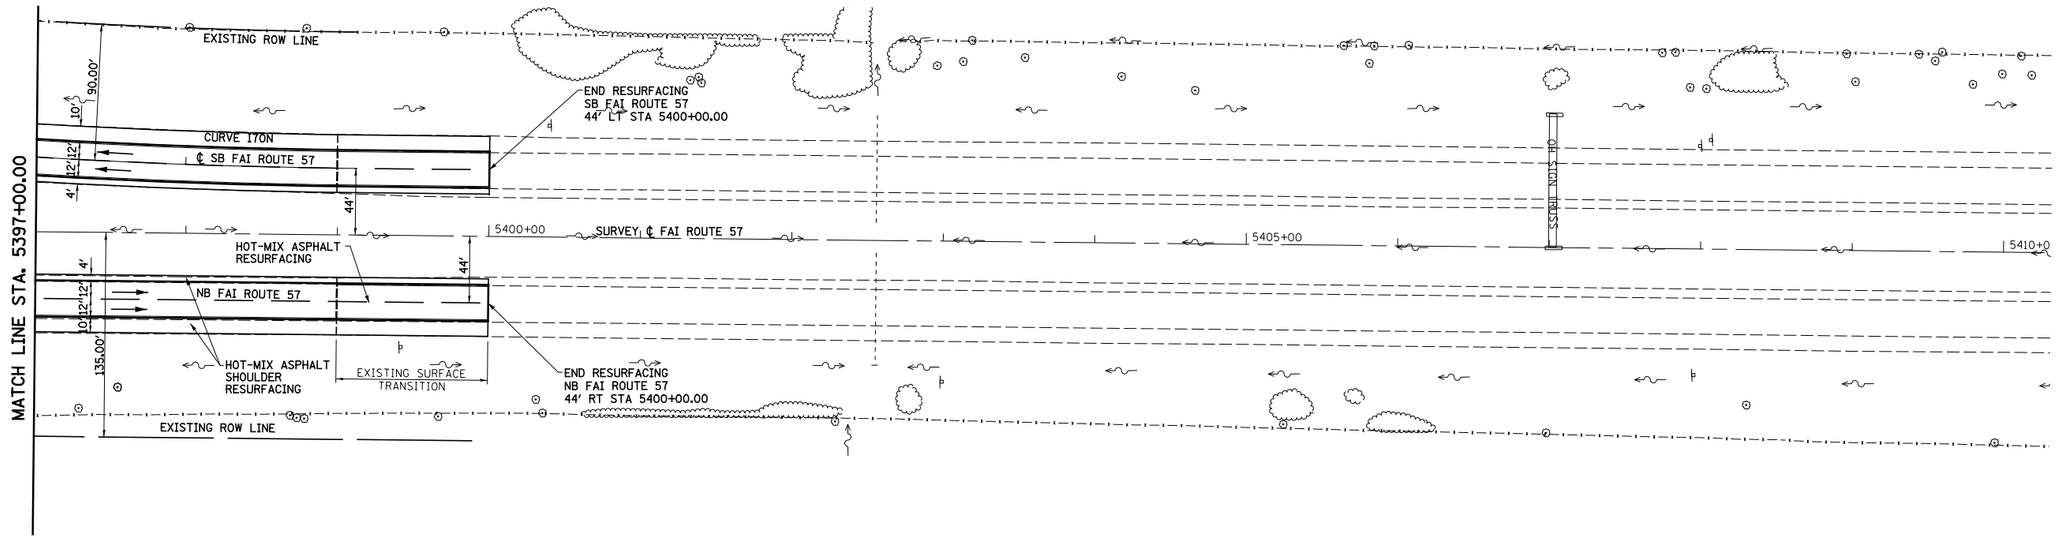

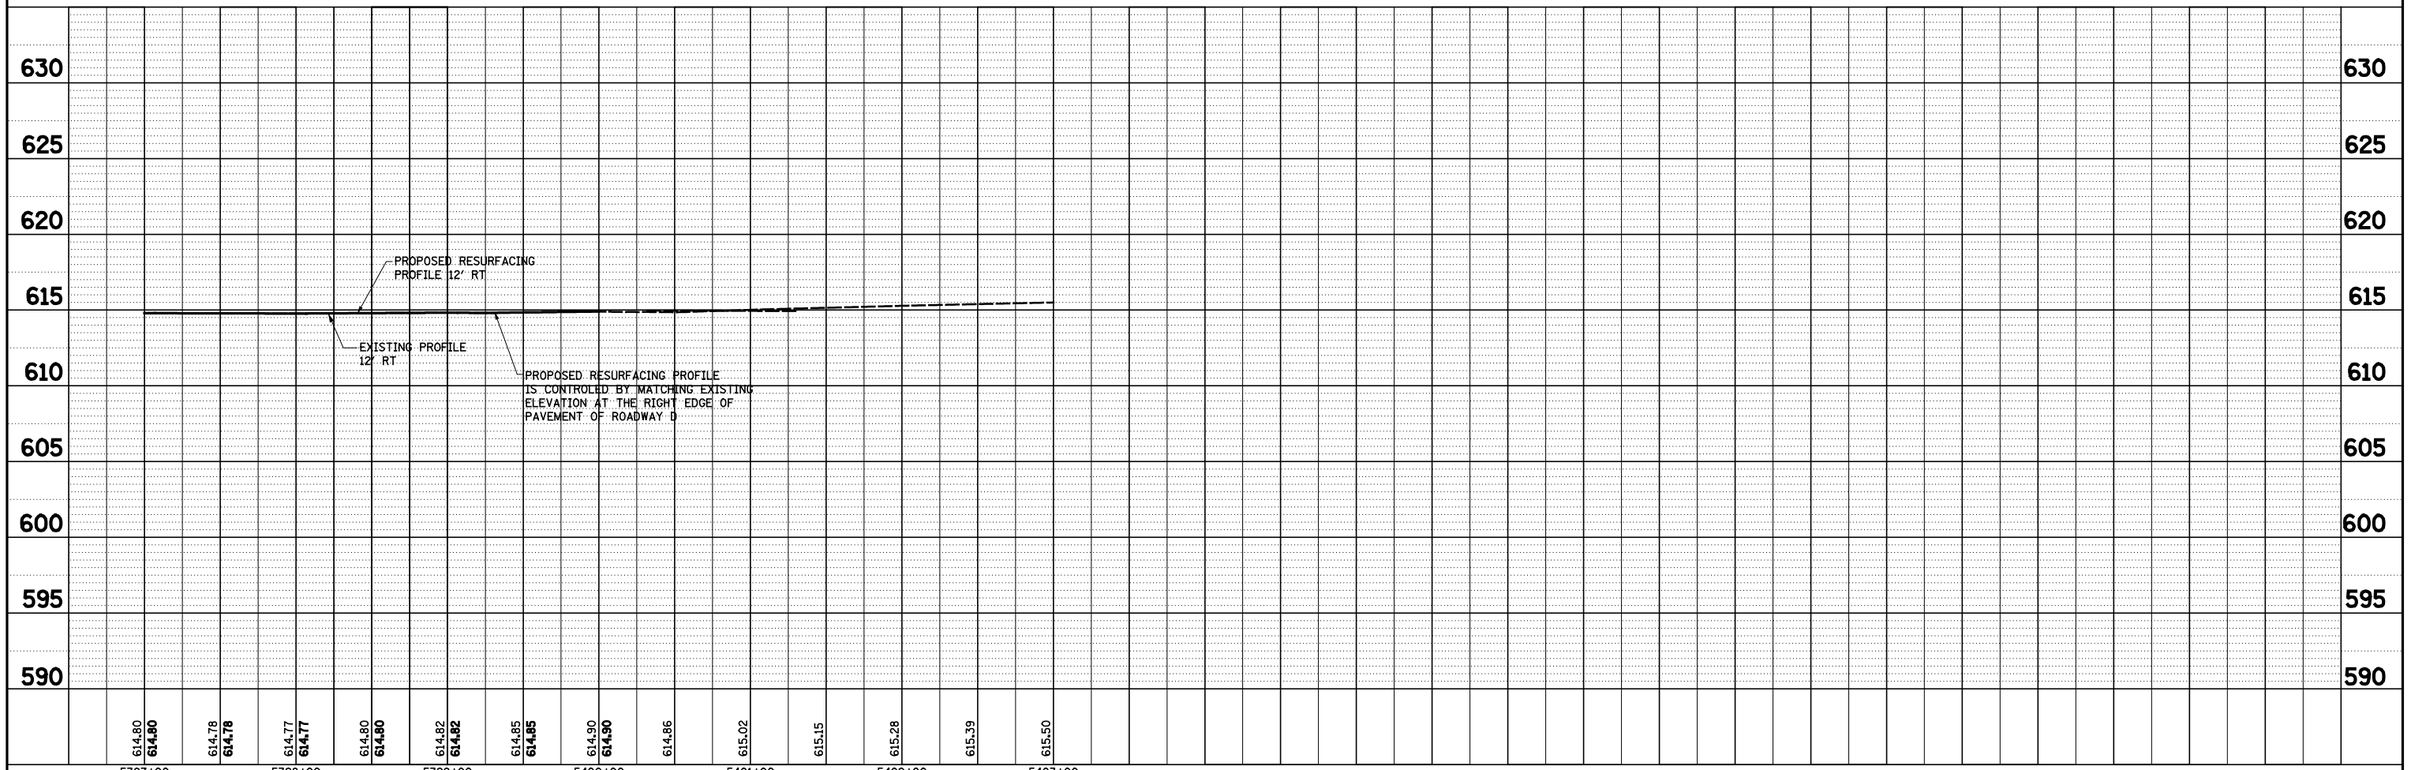

PLAN — SURVEYED; PLOTTED; ALIGNMENT CHECKED; RT. OF WAY CHECKED; CADD FILE NAME; NOTE BOOK; NO.; BY; DATE

PROFILE — SURVEYED; PLOTTED; PROFILES CHECKED; BM. NOTED; STRUCTURE NO(S)/TNS CHKD; NOTE BOOK; NO.; BY; DATE

FILE NAME = S:\Projects\403-00072.57-70\dgn\N TriLv\PP_NTrl 5770.dgn	USER NAME = $USER$	DESIGNED - JWS	REVISED -
		DRAWN - PDB	REVISED -
	PLOT SCALE = $SCALE$	CHECKED - BRM	REVISED -
	PLOT DATE = $DATE$	DATE - 6-5-08	REVISED -

STATE OF ILLINOIS
DEPARTMENT OF TRANSPORTATION

PLAN AND PROFILE, NORTH TRI LEVEL ROADWAY D

SCALE: 1"=50' | SHEET NO. 13 OF 18 SHEETS | STA. 5397+00.00 TO STA. 5403+00.00

F.A.I RTE.	SECTION	COUNTY	TOTAL SHEETS	SHEET NO.
57/70	(25-4)R	EFFINGHAM	1760	139
		CONTRACT NO. 74295		
FED. ROAD DIST. NO.	ILLINOIS	FED. AID PROJECT		