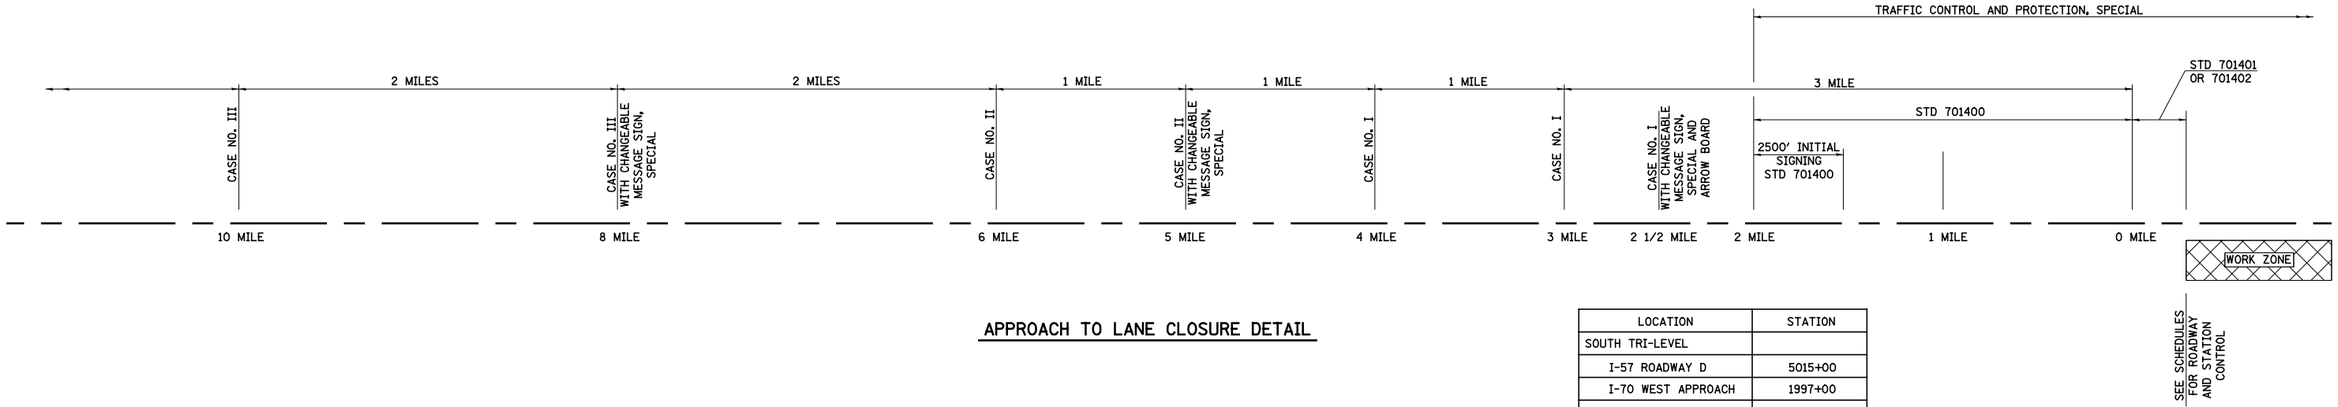

APPROACH TO LANE CLOSURE DETAIL

LOCATION	STATION
SOUTH TRI-LEVEL	
I-57 ROADWAY D	5015+00
I-70 WEST APPROACH	1997+00
NORTH TRI-LEVEL	
I-57 NORTH APPROACH	5400+40
I-70 EAST APPROACH	2413+00

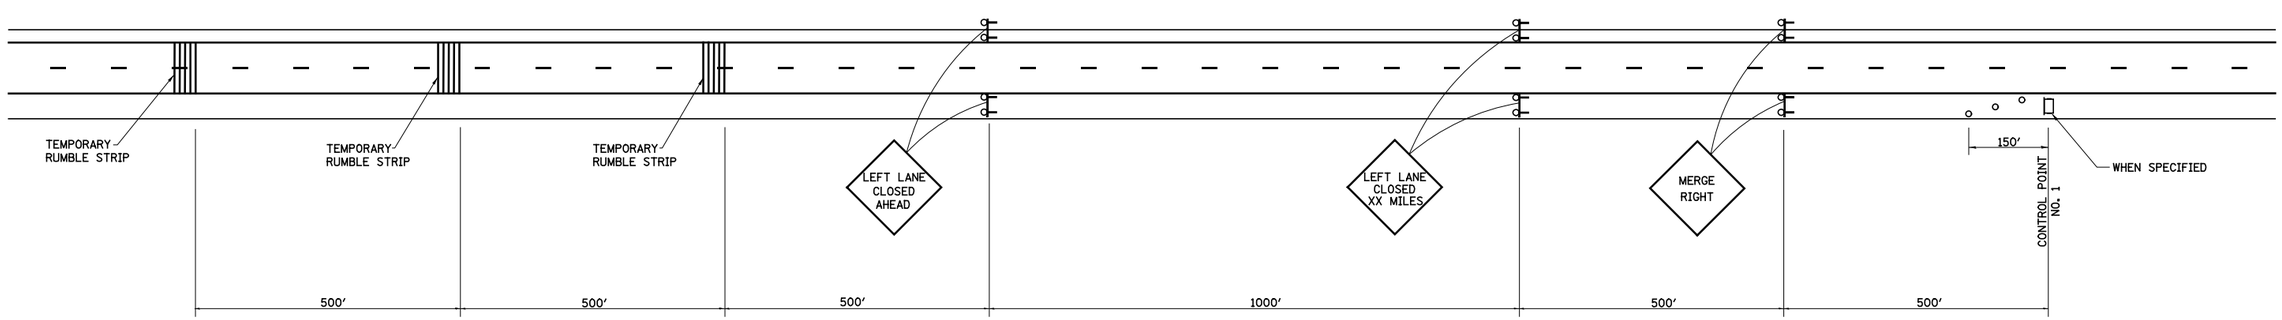

TRAFFIC CONTROL AND PROTECTION
CASE NO. I

LEGEND

ARROW BOARD

TYPE III BARRICADE WITH
2 HIGH INTENSITY FLASHING LIGHTS

CHANGEABLE MESSAGE SIGN, SPECIAL

TYPE I OR II BARRICADE WITH
MONODIRECTIONAL FLASHING LIGHTS

GENERAL NOTES

APPROACH TO LANE CLOSURE IS TO BE USED WHERE A LANE IS CLOSED ON A FREEWAY/EXPRESSWAY FOR AN EXTENDED DURATION DURING STAGE CONSTRUCTION. WHEN THE RIGHT LANE IS CLOSED, RIGHT LANE CLOSED SIGNS SHALL BE SUBSTITUTED FOR THE LEFT LANE CLOSED SIGNS.

FOR INFORMATION ONLY

FILE NAME = S:\Projects\403-00072,57-70\dgn\N TrlLv\Approach Sign Lane Closure.dgn	USER NAME = $USER$	DESIGNED JWS	
		DRAWN - PDB	REVISED -
	PLOT SCALE = $SCALE$	CHECKED - BRM	REVISED -
	PLOT DATE = $DATE$	DATE - 10-19-10	REVISED -

STATE OF ILLINOIS
DEPARTMENT OF TRANSPORTATION

APPROACH TO LANE CLOSURE
FAI ROUTE 57/70

SCALE: | SHEET NO. 3 OF 4 SHEETS | STA. | TO STA.

F.A.I RTE.	SECTION	COUNTY	TOTAL SHEETS	SHEET NO.
57/70	(25-4)R	EFFINGHAM	176O	149
		CONTRACT NO. 74295		

FED. ROAD DIST. NO. | ILLINOIS | FED. AID PROJECT