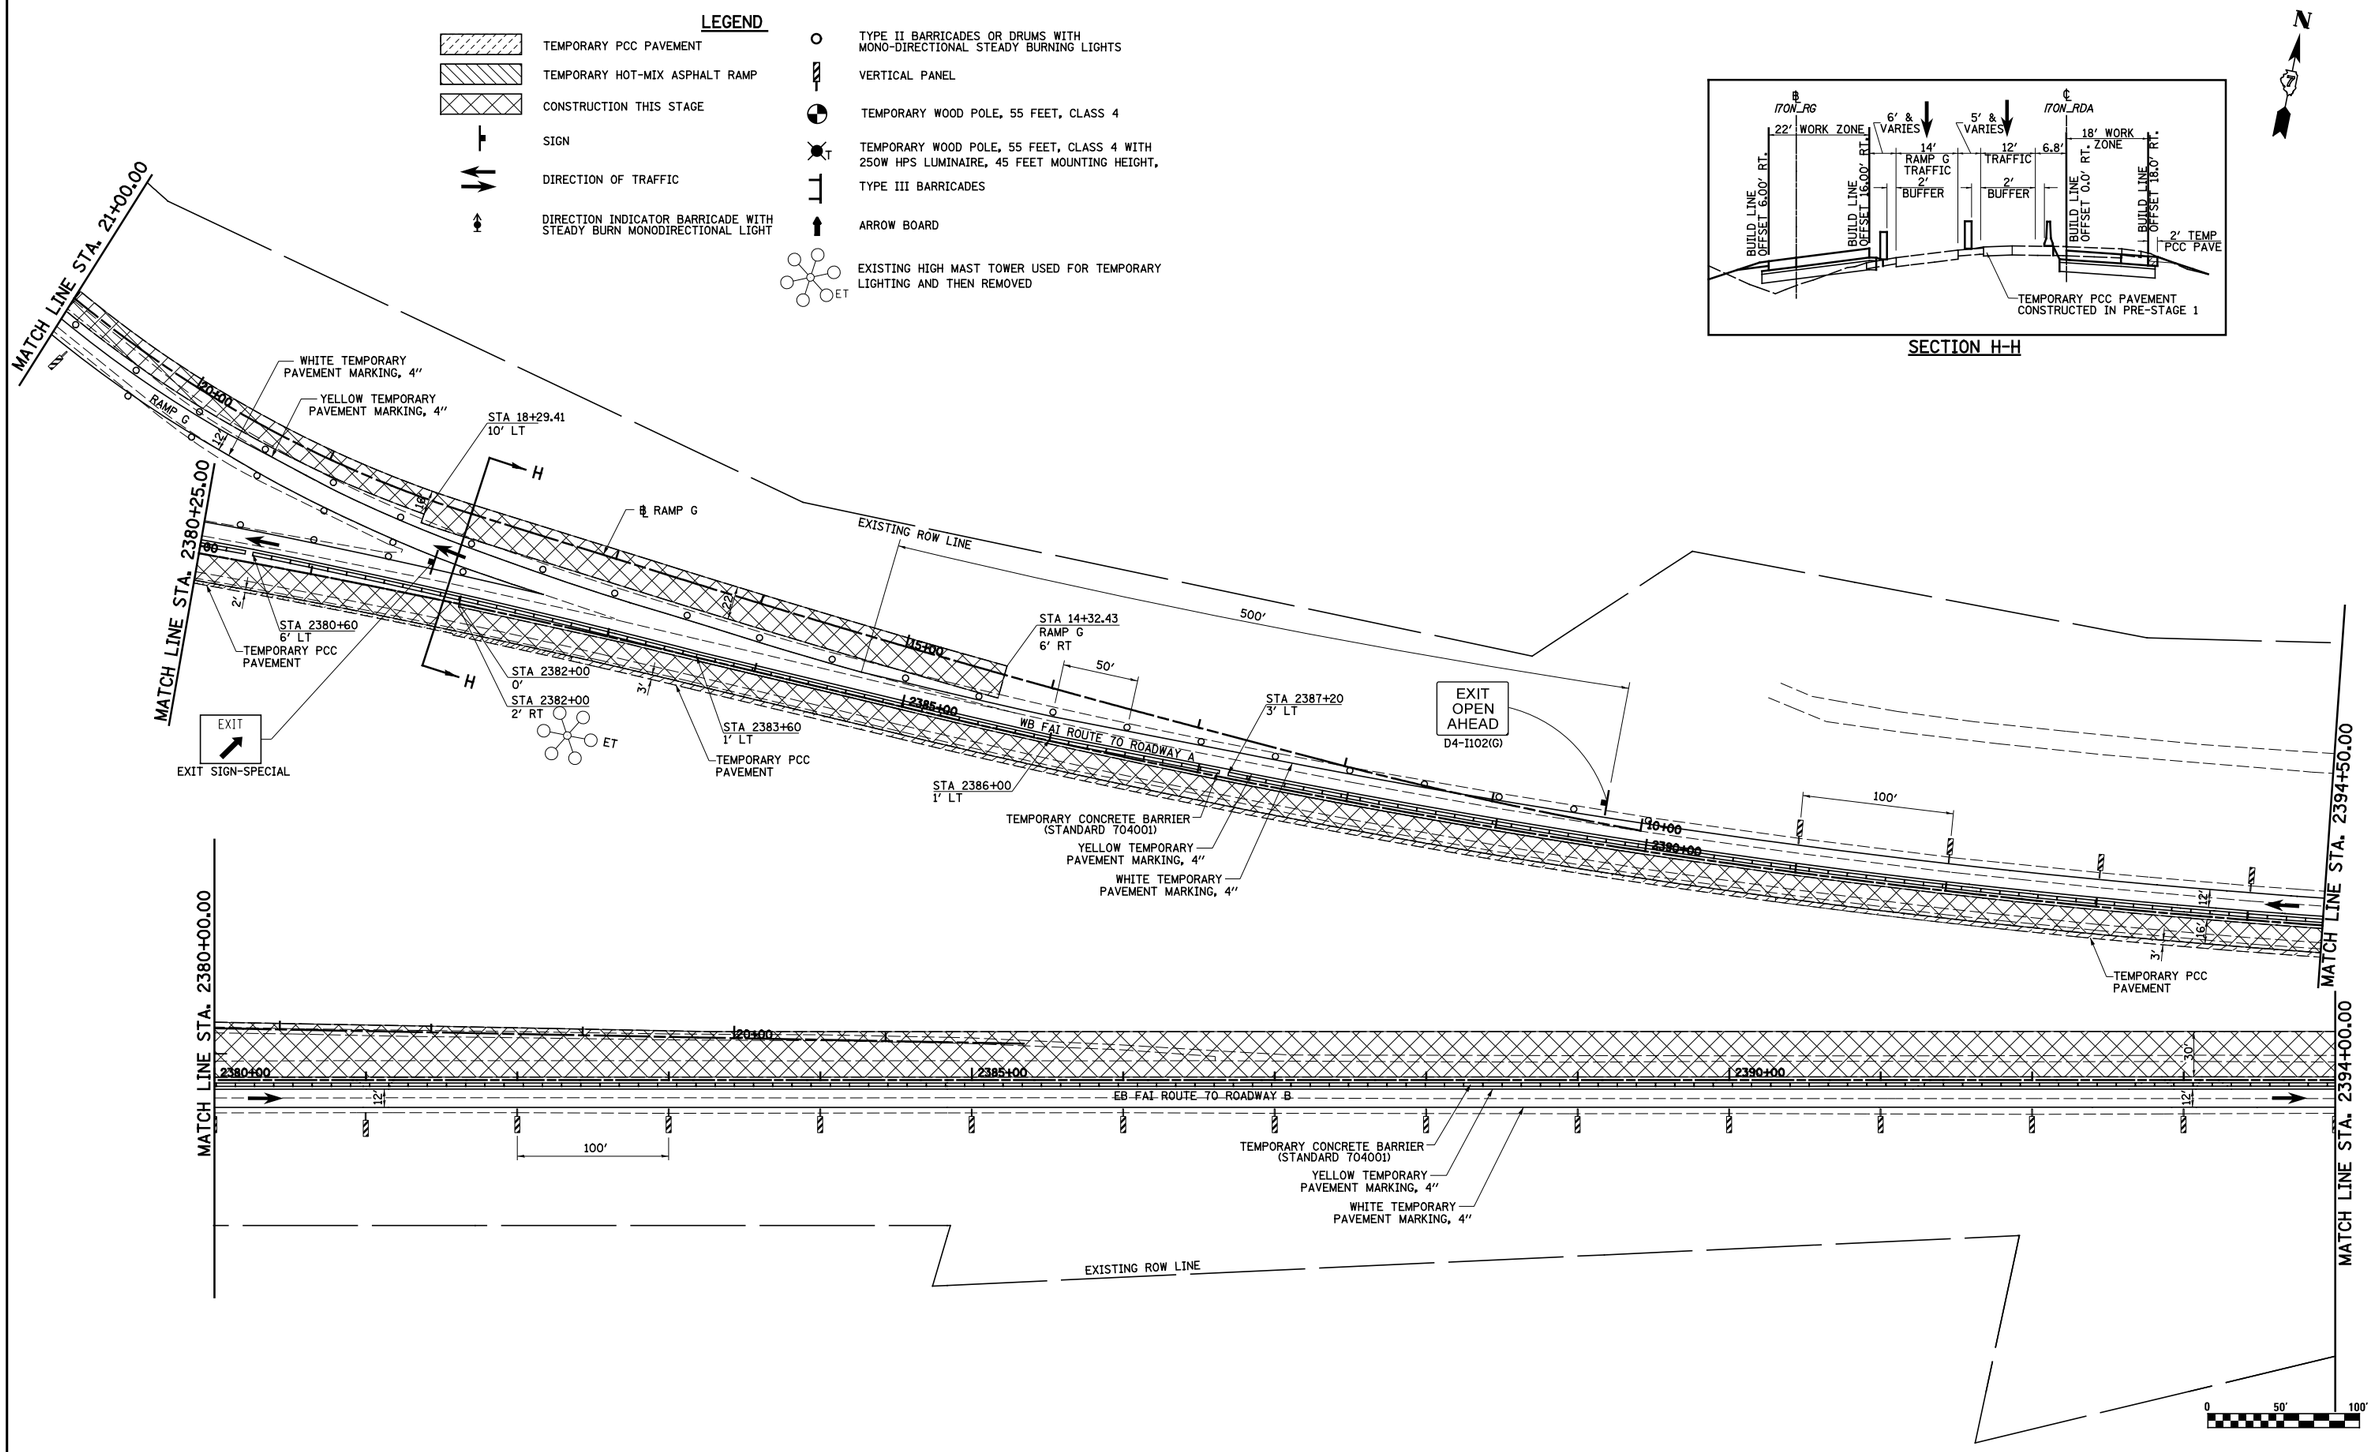

FILE NAME = s:\projects\-00072.57-70\dgn\S Tri.v\pmk_stl.dgn	USER NAME = $USER$	DESIGNED - JWS	REVISED -	STATE OF ILLINOIS DEPARTMENT OF TRANSPORTATION	MAINTENANCE OF TRAFFIC, STAGE 1, NORTH TRI LEVEL	F.A.I RTE.	SECTION	COUNTY	TOTAL SHEETS / SHEET NO.
		DRAWN - MAB	REVISED -			57/70	(25-4)R	EFFINGHAM	1760 / 186
	PLOT SCALE = $SCALE$	CHECKED - BRM	REVISED -					CONTRACT NO. 74295	
	PLOT DATE = $DATE$	DATE - 8-06-08	REVISED -		SCALE: 1"=50' / SHEET NO. 13 OF 18 SHEETS / STA. 2380+00.00 TO STA. 2390+00.00	FED. ROAD DIST. NO.	ILLINOIS	FED. AID PROJECT	