PLAN

SURVEYED	
PLOTTED	
ALIGNMENT CHECKED	
RT. OF WAY CHECKED	
CADD FILE NAME	
NOTE BOOK	
NO.	

BY	DATE

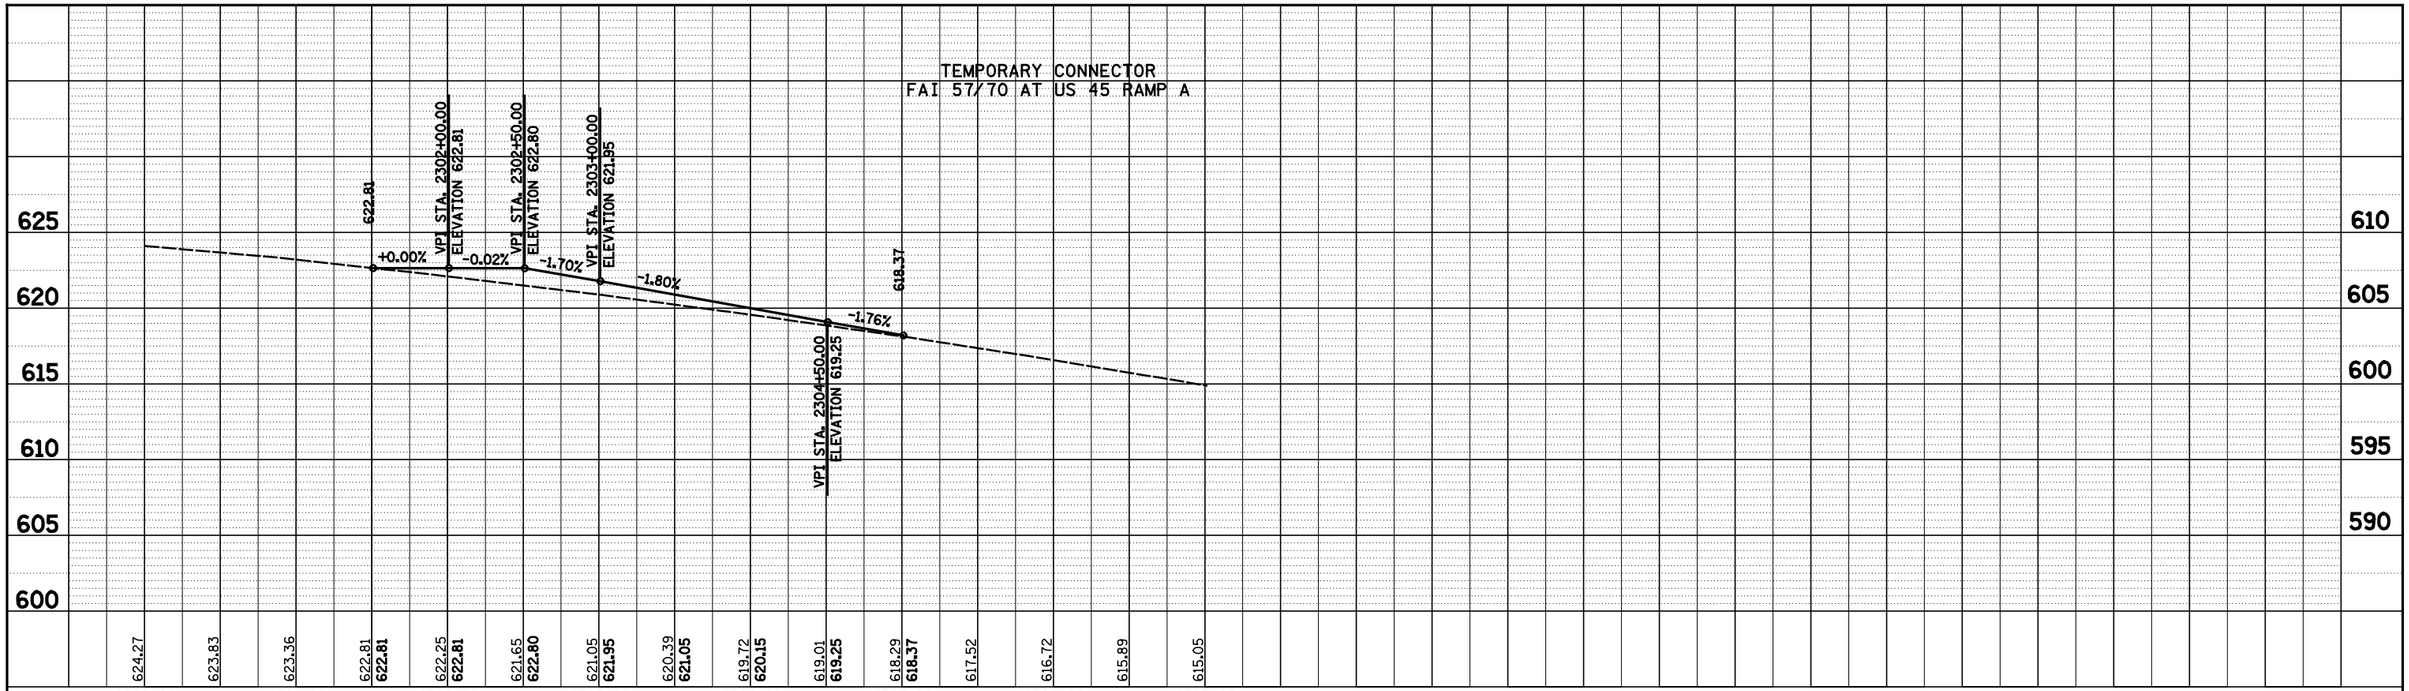

PROFILE

SURVEYED	
PLOTTED	
ALIGNMENTS CHECKED	
NOTE BOOK	B.M. NOTED
NO.	STRUCTURE NOTATNS CHKD

BY	DATE

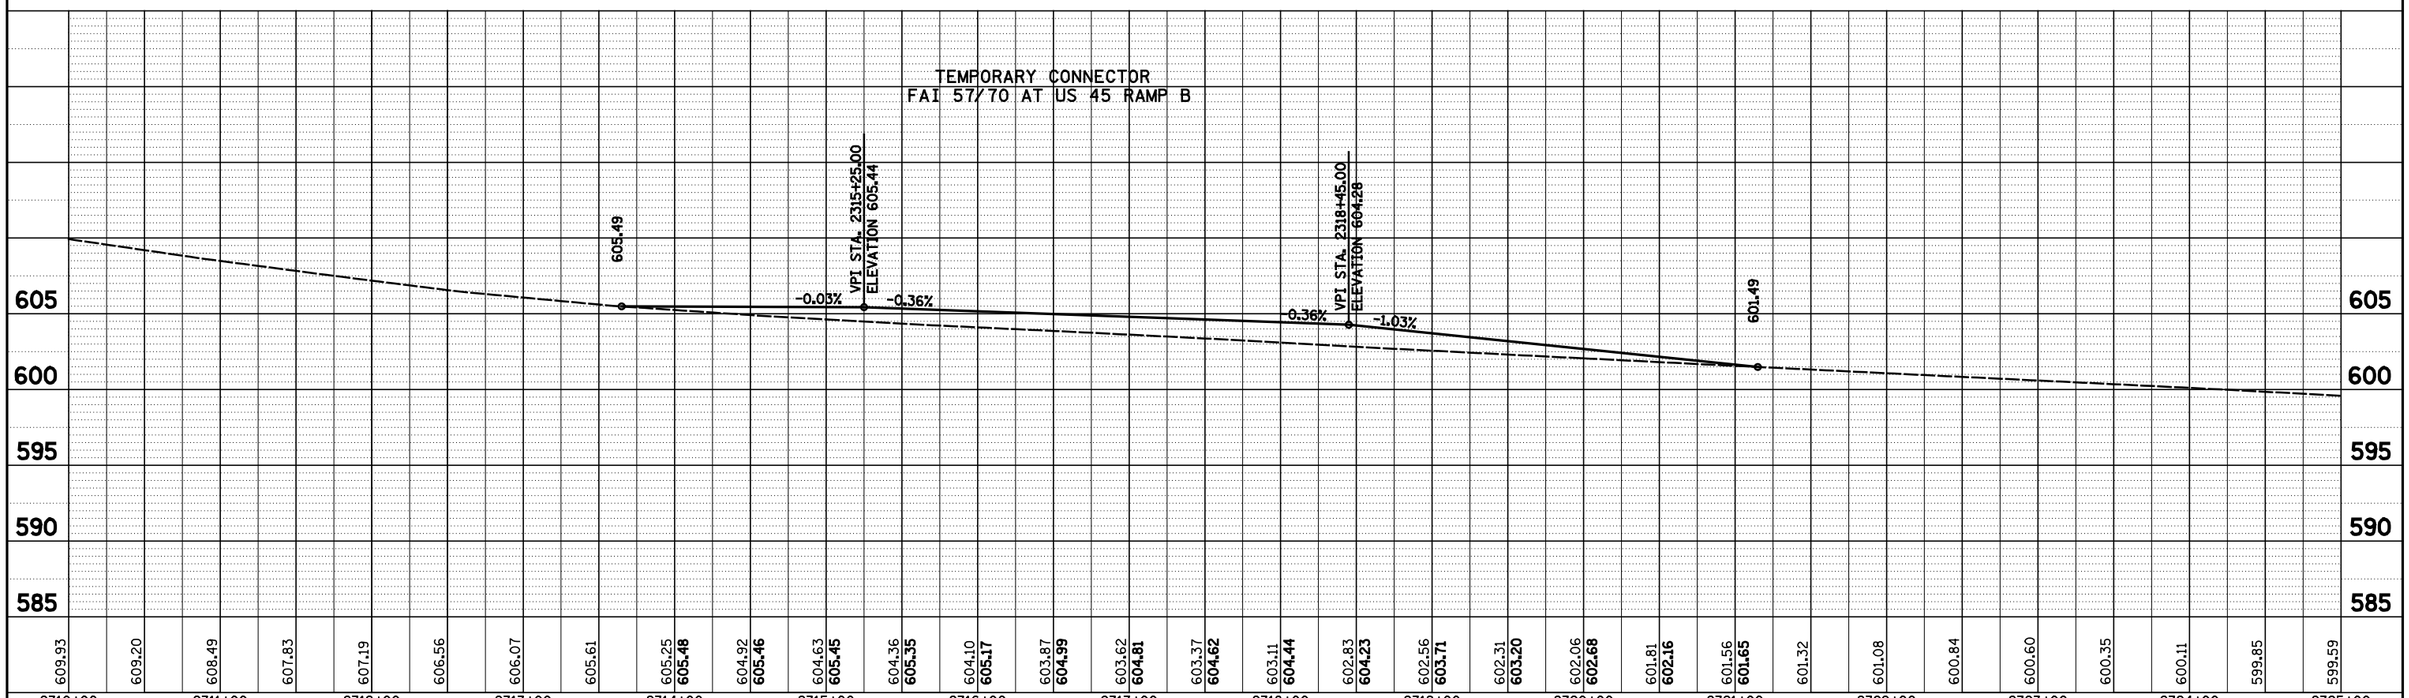

FILE NAME = S:\Projects\4183-00872.57-70\dgn\IN 1=L=\not.53b.temp connector profiles.dgn	USER NAME = $USER$	DESIGNED - JWS	REVISED -
		DRAWN - MAB	REVISED -
	PLOT SCALE = $SCALE$	CHECKED - BRM	REVISED -
	PLOT DATE = $DATE$	DATE - 8-14-08	REVISED -

STATE OF ILLINOIS
DEPARTMENT OF TRANSPORTATION

TEMPORARY RAMP CONNECTORS, NORTH TRI LEVEL, STAGE 1B

SCALE: 1"=50' | SHEET NO. 12 OF 14 SHEETS | STA. | TO STA.

F.A.I RTE.	SECTION	COUNTY	TOTAL SHEETS	SHEET NO.
57/70	(25-4)R	EFFINGHAM	1760	203
		CONTRACT NO. 74295		
FED. ROAD DIST. NO.	ILLINOIS	FED. AID PROJECT		