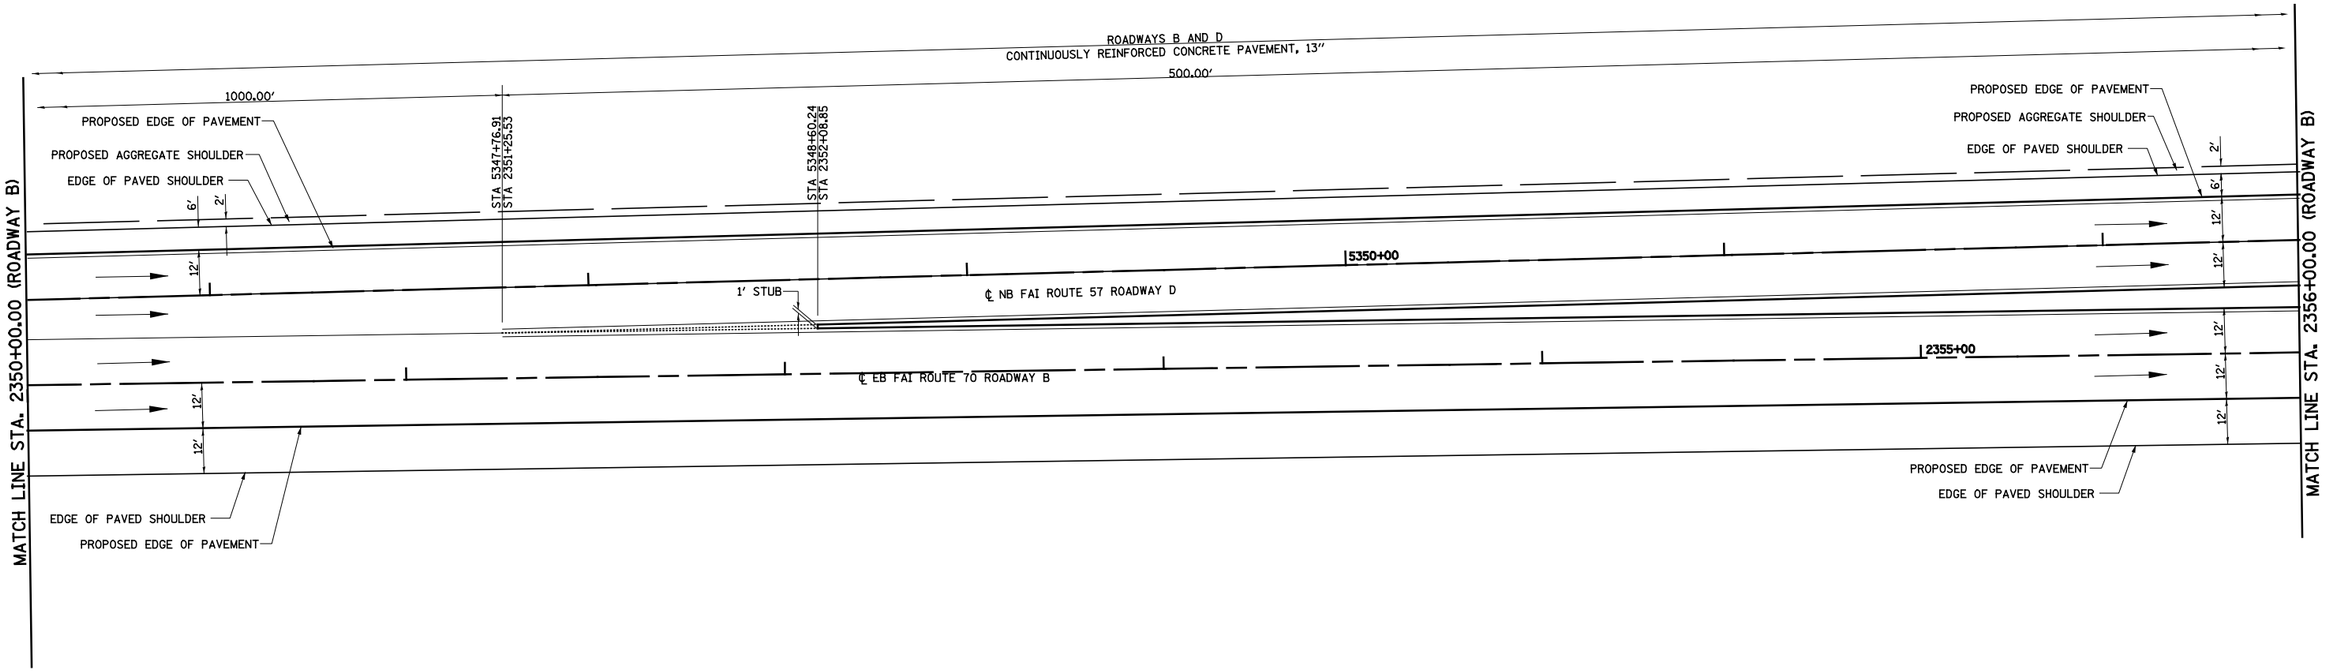

0 20' 40'

FILE NAME = S:\Projects\483-00072.57-70\dgn\N TriLevelramptdetails.dgn	USER NAME = $USER$	DESIGNED - JWS	REVISED -	STATE OF ILLINOIS DEPARTMENT OF TRANSPORTATION	INTERCHANGE RAMP TERMINAL DETAIL, NORTH TRI LEVEL ROADWAY D	F.A.I RTE.	SECTION	COUNTY	TOTAL SHEETS	SHEET NO.
		DRAWN - PDB	REVISED -			57/70	(25-4)R	EFFINGHAM	1760	340
	PLOT SCALE = $SCALE$	CHECKED - BRM	REVISED -					CONTRACT NO. 74295		
	PLOT DATE = $DATE$	DATE - 7-29-08	REVISED -		SCALE: 1"=20' / SHEET NO. 5 OF 10 SHEETS / STA. 5343+50.00 TO STA. 5349+50.00	FED. ROAD DIST. NO.	ILLINOIS	FED. AID PROJECT		