NORTH TRI-LEVEL - ROADWAY C						
POINT	ELEVATION	NORTHING	EASTING	ROADWAY STATION	℄ ROADWAY OFFSET	RAMP STATION
NORTH TRI-LEVEL - ROADWAY C						
226	601.44	903,243.57	930,538.93	2326+50.00	56.00	41+25.06
227	601.34	903,248.49	930,563.44	2326+75.00	56.00	41+00.06
228	601.25	903,253.49	930,587.93	2327+00.00	56.09	40+75.06
229	601.16	903,258.56	930,612.41	2327+25.00	56.24	40+50.06
230	601.07	903,263.62	930,636.90	2327+50.00	56.39	40+25.06
231	600.97	903,268.69	930,661.38	2327+75.00	56.54	40+00.06
232	600.88	903,273.75	930,685.86	2328+00.00	56.69	39+75.06
233	600.79	903,278.79	930,710.35	2328+25.00	56.84	39+50.06
234	600.69	903,283.86	930,734.83	2328+50.00	56.99	39+25.06
235	600.60	903,288.93	930,759.31	2328+75.00	57.14	39+00.06
236	600.50	903,293.99	930,783.79	2329+00.00	57.29	38+75.06
237	600.41	903,299.06	930,808.27	2329+25.00	57.44	38+50.06

NORTH TRI-LEVEL - ROADWAY C						
POINT	ELEVATION	NORTHING	EASTING	ROADWAY STATION	℄ ROADWAY OFFSET	RAMP STATION
NORTH TRI-LEVEL - ROADWAY C						
238	600.32	903,304.14	930,832.75	2329+50.00	57.59	38+25.06
239	600.22	903,309.19	930,857.24	2329+75.00	57.74	38+00.06
240	600.13	903,314.25	930,881.72	2330+00.00	57.89	37+75.06
241	600.04	903,319.33	930,906.20	2330+25.00	58.04	37+50.06
242	599.94	903,324.38	930,930.68	2330+50.00	58.19	37+25.06
243	599.85	903,329.46	930,955.16	2330+75.00	58.34	37+00.06
244	599.76	903,334.53	930,979.64	2331+00.00	58.49	36+75.06
245	599.66	903,339.59	931,004.13	2331+25.00	58.64	36+50.06
246	599.57	903,344.65	931,028.61	2331+50.00	58.79	36+25.06
247	599.48	903,349.71	931,053.09	2331+75.00	58.94	36+00.06
248	599.38	903,354.78	931,077.58	2332+00.00	59.09	35+75.06

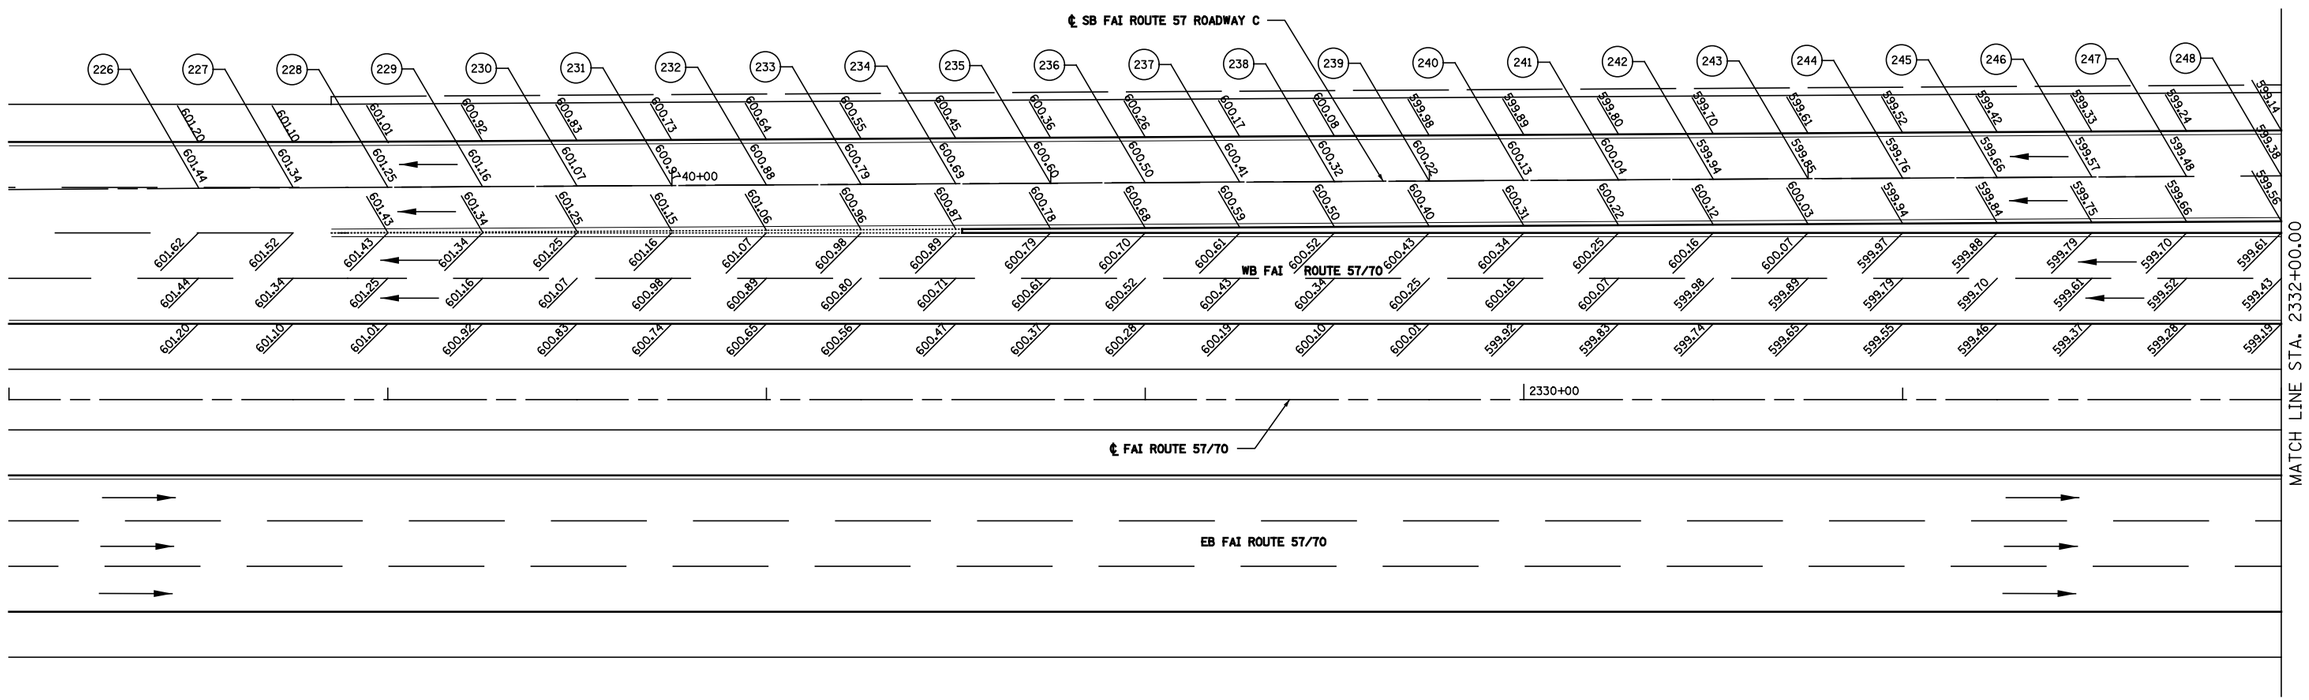

FILE NAME = S:\Projects\403-00072.57-70\dgn\N Tri.v\pav.elev.details.REV.dgn	USER NAME = $USER$	DESIGNED - JWS	REVISED -	STATE OF ILLINOIS DEPARTMENT OF TRANSPORTATION	PAVEMENT ELEVATION DETAIL, NORTH TRI LEVEL, ROADWAY C	F.A.I RTE. 57/70	SECTION (25-4)R	COUNTY EFFINGHAM	TOTAL SHEETS 1760	SHEET NO. 346
		DRAWN - WJS	REVISED -					CONTRACT NO. 74295
	PLOT SCALE = $SCALE$	CHECKED - BRM	REVISED -					
	PLOT DATE = $DATE$	DATE - 7-29-08	REVISED -		SCALE: 1"=20' / SHEET NO. 1 OF 10 SHEETS / STA. 2326+00.00 TO STA. 2332+00.00	FED. ROAD DIST. NO.	ILLINOIS	FED. AID PROJECT