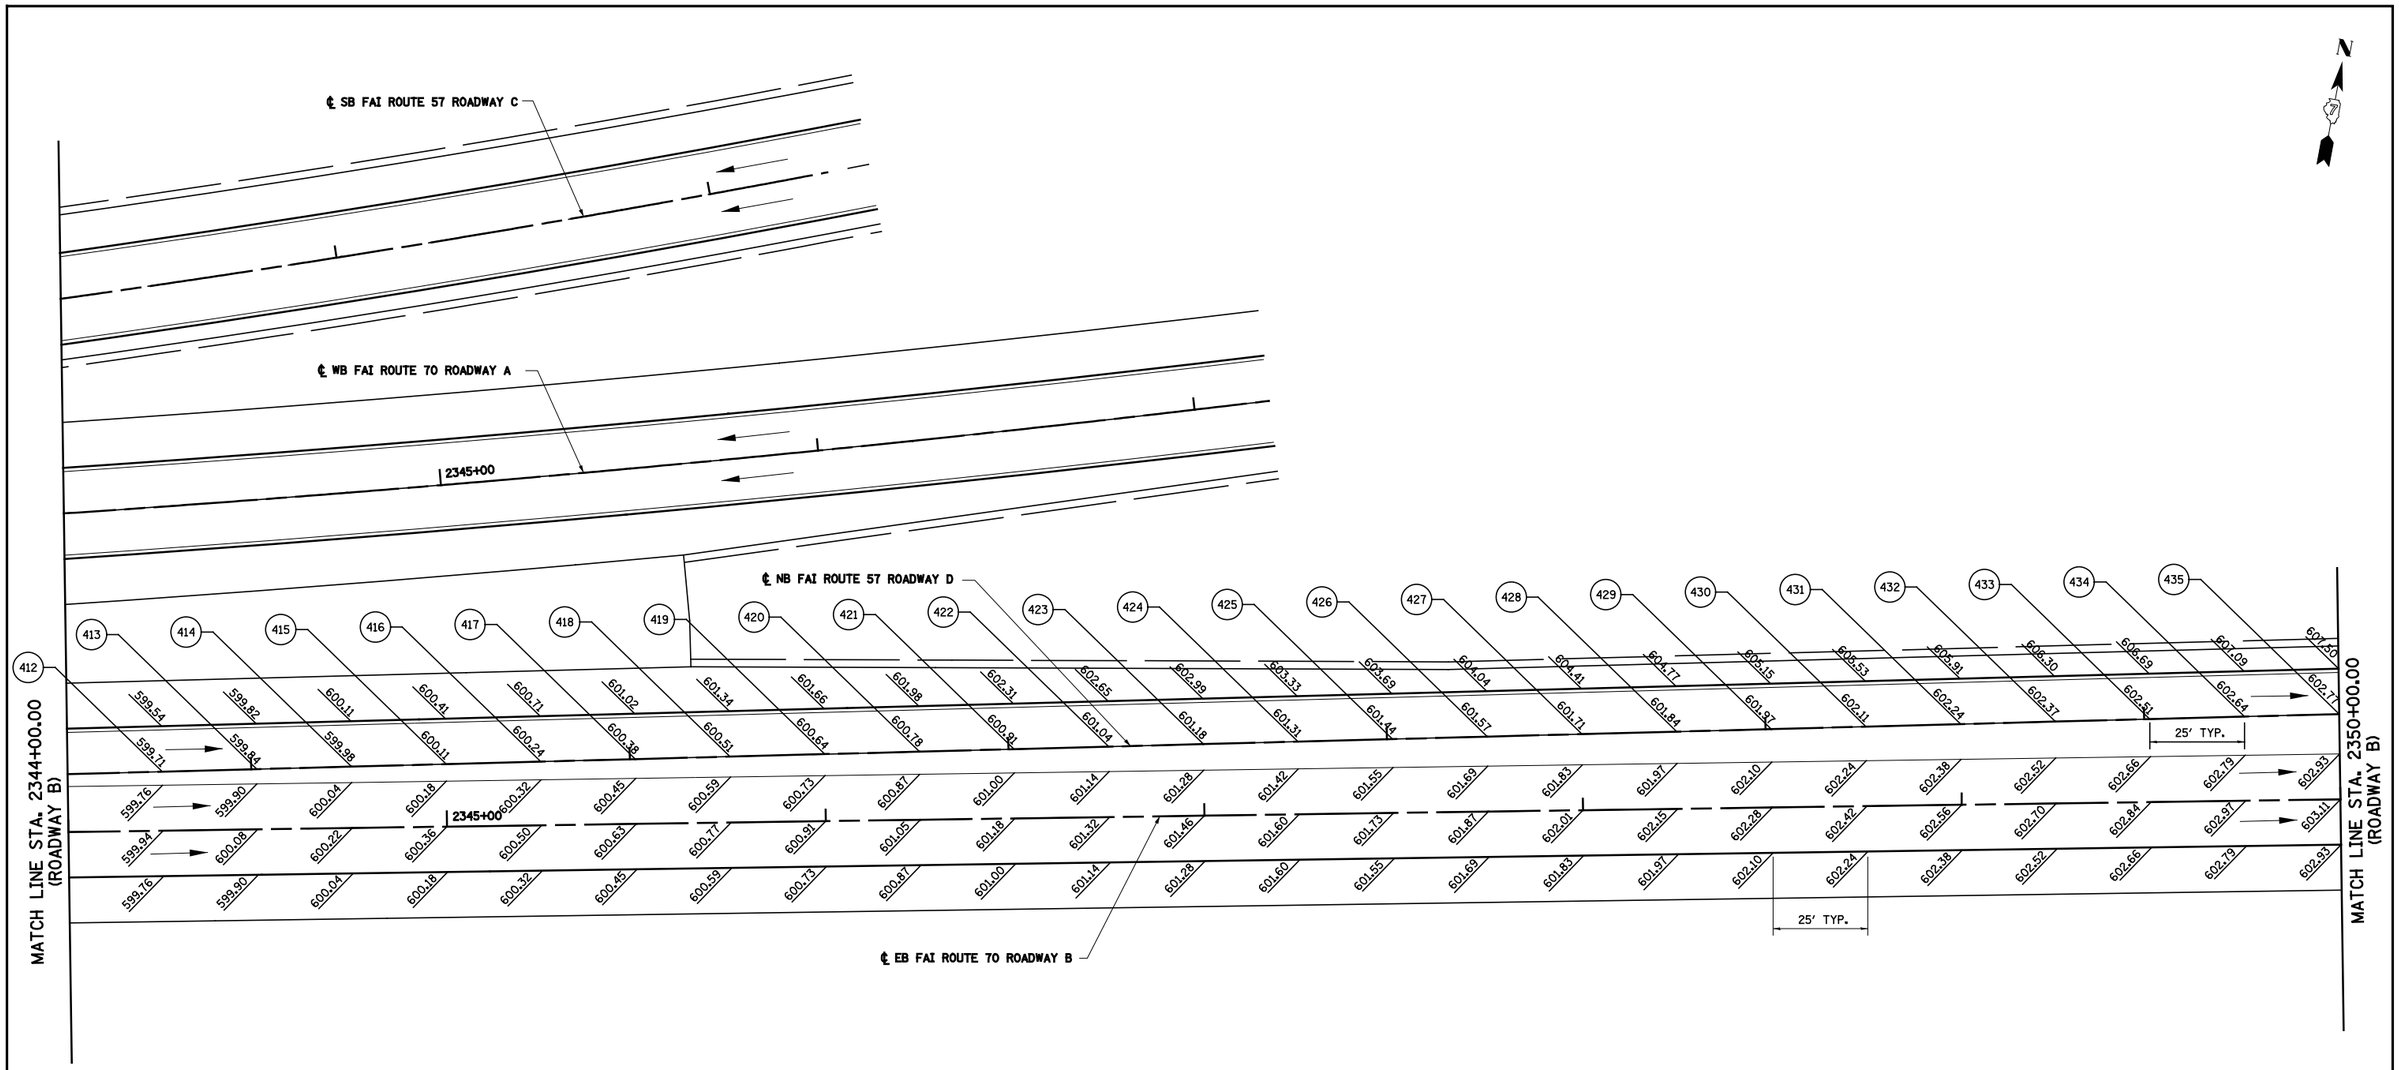

NORTH TRI-LEVEL - ROADWAY D						
POINT	ELEVATION	NORTHING	EASTING	ROADWAY STATION	℄ ROADWAY OFFSET	RAMP STATION
NORTH TRI-LEVEL - ROADWAY D						
412	599.71	903,509.97	932,295.85	2344+25.00	15.59	5340+76.48
413	599.84	903,515.19	932,320.30	2344+50.00	15.89	5341+01.48
414	599.98	903,520.40	932,344.76	2344+75.00	16.19	5341+26.48
415	600.11	903,525.61	932,369.21	2345+00.00	16.49	5341+51.48
416	600.24	903,530.82	932,393.66	2345+25.00	16.79	5341+76.48
417	600.38	903,536.03	932,418.11	2345+50.00	17.09	5342+01.49
418	600.51	903,541.25	932,442.57	2345+75.00	17.39	5342+26.49
419	600.64	903,546.46	932,467.02	2346+00.00	17.69	5342+51.49
420	600.78	903,551.67	932,491.47	2346+25.00	17.99	5342+76.49
421	600.91	903,556.88	932,515.92	2346+50.00	18.29	5343+01.49
422	601.04	903,562.09	932,540.38	2346+75.00	18.59	5343+26.49
423	601.18	903,567.31	932,564.83	2347+00.00	18.89	5343+51.50

NORTH TRI-LEVEL - ROADWAY D						
POINT	ELEVATION	NORTHING	EASTING	ROADWAY STATION	℄ ROADWAY OFFSET	RAMP STATION
NORTH TRI-LEVEL - ROADWAY D						
424	601.31	903,572.52	932,589.28	2347+25.00	19.19	5343+76.50
425	601.44	903,577.73	932,613.73	2347+50.00	19.49	5344+01.50
426	601.57	903,582.94	932,638.19	2347+75.00	19.79	5344+26.50
427	601.71	903,588.15	932,662.64	2348+00.00	20.09	5344+51.50
428	601.84	903,593.37	932,687.09	2348+25.00	20.39	5344+76.50
429	601.97	903,598.58	932,711.54	2348+50.00	20.69	5345+01.51
430	602.11	903,603.79	932,736.00	2348+75.00	20.99	5345+26.51
431	602.24	903,609.00	932,760.45	2349+00.00	21.29	5345+51.51
432	602.37	903,614.21	932,784.90	2349+25.00	21.59	5345+76.51
433	602.51	903,619.43	932,809.35	2349+50.00	21.89	5346+01.51
434	602.64	903,624.64	932,833.81	2349+75.00	22.19	5346+26.52
435	602.77	903,629.85	932,858.26	2350+00.00	22.49	5346+51.52

0 20' 40'

FILE NAME = S:\Projects\4803-00072.57-70\dgn\N Tri.v\pav.elev.details.REV.dgn	USER NAME = $USER$	DESIGNED - JWS	REVISED -
		DRAWN - WJS	REVISED -
	PLOT SCALE = $SCALE$	CHECKED - BRM	REVISED -
	PLOT DATE = $DATE$	DATE - 7-29-08	REVISED -

STATE OF ILLINOIS
DEPARTMENT OF TRANSPORTATION

PAVEMENT ELEVATION DETAIL, NORTH TRI LEVEL, ROADWAY D

SCALE: 1"=20' | SHEET NO. 4 OF 10 SHEETS | STA. 2344+00.00 TO STA. 2350+00.00

F.A.I RTE.	SECTION	COUNTY	TOTAL SHEETS	SHEET NO.
57/70	(25-4)R	EFFINGHAM	1760	349

CONTRACT NO. 74295

FED. ROAD DIST. NO. | ILLINOIS | FED. AID PROJECT