NORTH TRI-LEVEL - RAMP G						
POINT	ELEVATION	NORTHING	EASTING	ROADWAY STATION	℄ ROADWAY OFFSET	RAMP STATION
NORTH TRI-LEVEL - RAMP G						
600	604.13	904,620.82	935,774.63	2380+75.00	83.04	19+24.55
601	604.14	904,614.34	935,800.04	2381+00.00	76.31	18+98.33
602	604.20	904,608.78	935,825.40	2381+25.00	70.61	18+72.37
603	604.31	904,604.11	935,850.70	2381+50.00	65.92	18+46.64
604	604.48	904,600.31	935,875.97	2381+75.00	62.20	18+21.09
605	604.70	904,597.37	935,901.21	2382+00.00	59.44	17+95.67
606	604.95	904,594.74	935,926.44	2382+25.00	57.11	17+70.31
607	605.19	904,592.12	935,951.64	2382+50.00	54.90	17+44.97
608	605.41	904,589.50	935,976.83	2382+75.00	52.79	17+19.64
609	605.60	904,586.88	936,002.00	2383+00.00	50.80	16+94.34
610	605.76	904,584.26	936,027.15	2383+25.00	48.92	16+69.05
611	605.90	904,581.66	936,052.29	2383+50.00	47.16	16+43.78
612	606.01	904,579.15	936,077.30	2383+75.00	45.58	16+18.65
613	606.09	904,576.72	936,102.22	2384+00.00	44.08	15+93.60
614	606.14	904,574.36	936,127.15	2384+25.00	42.66	15+68.56
615	606.17	904,572.08	936,152.08	2384+50.00	41.32	15+43.53

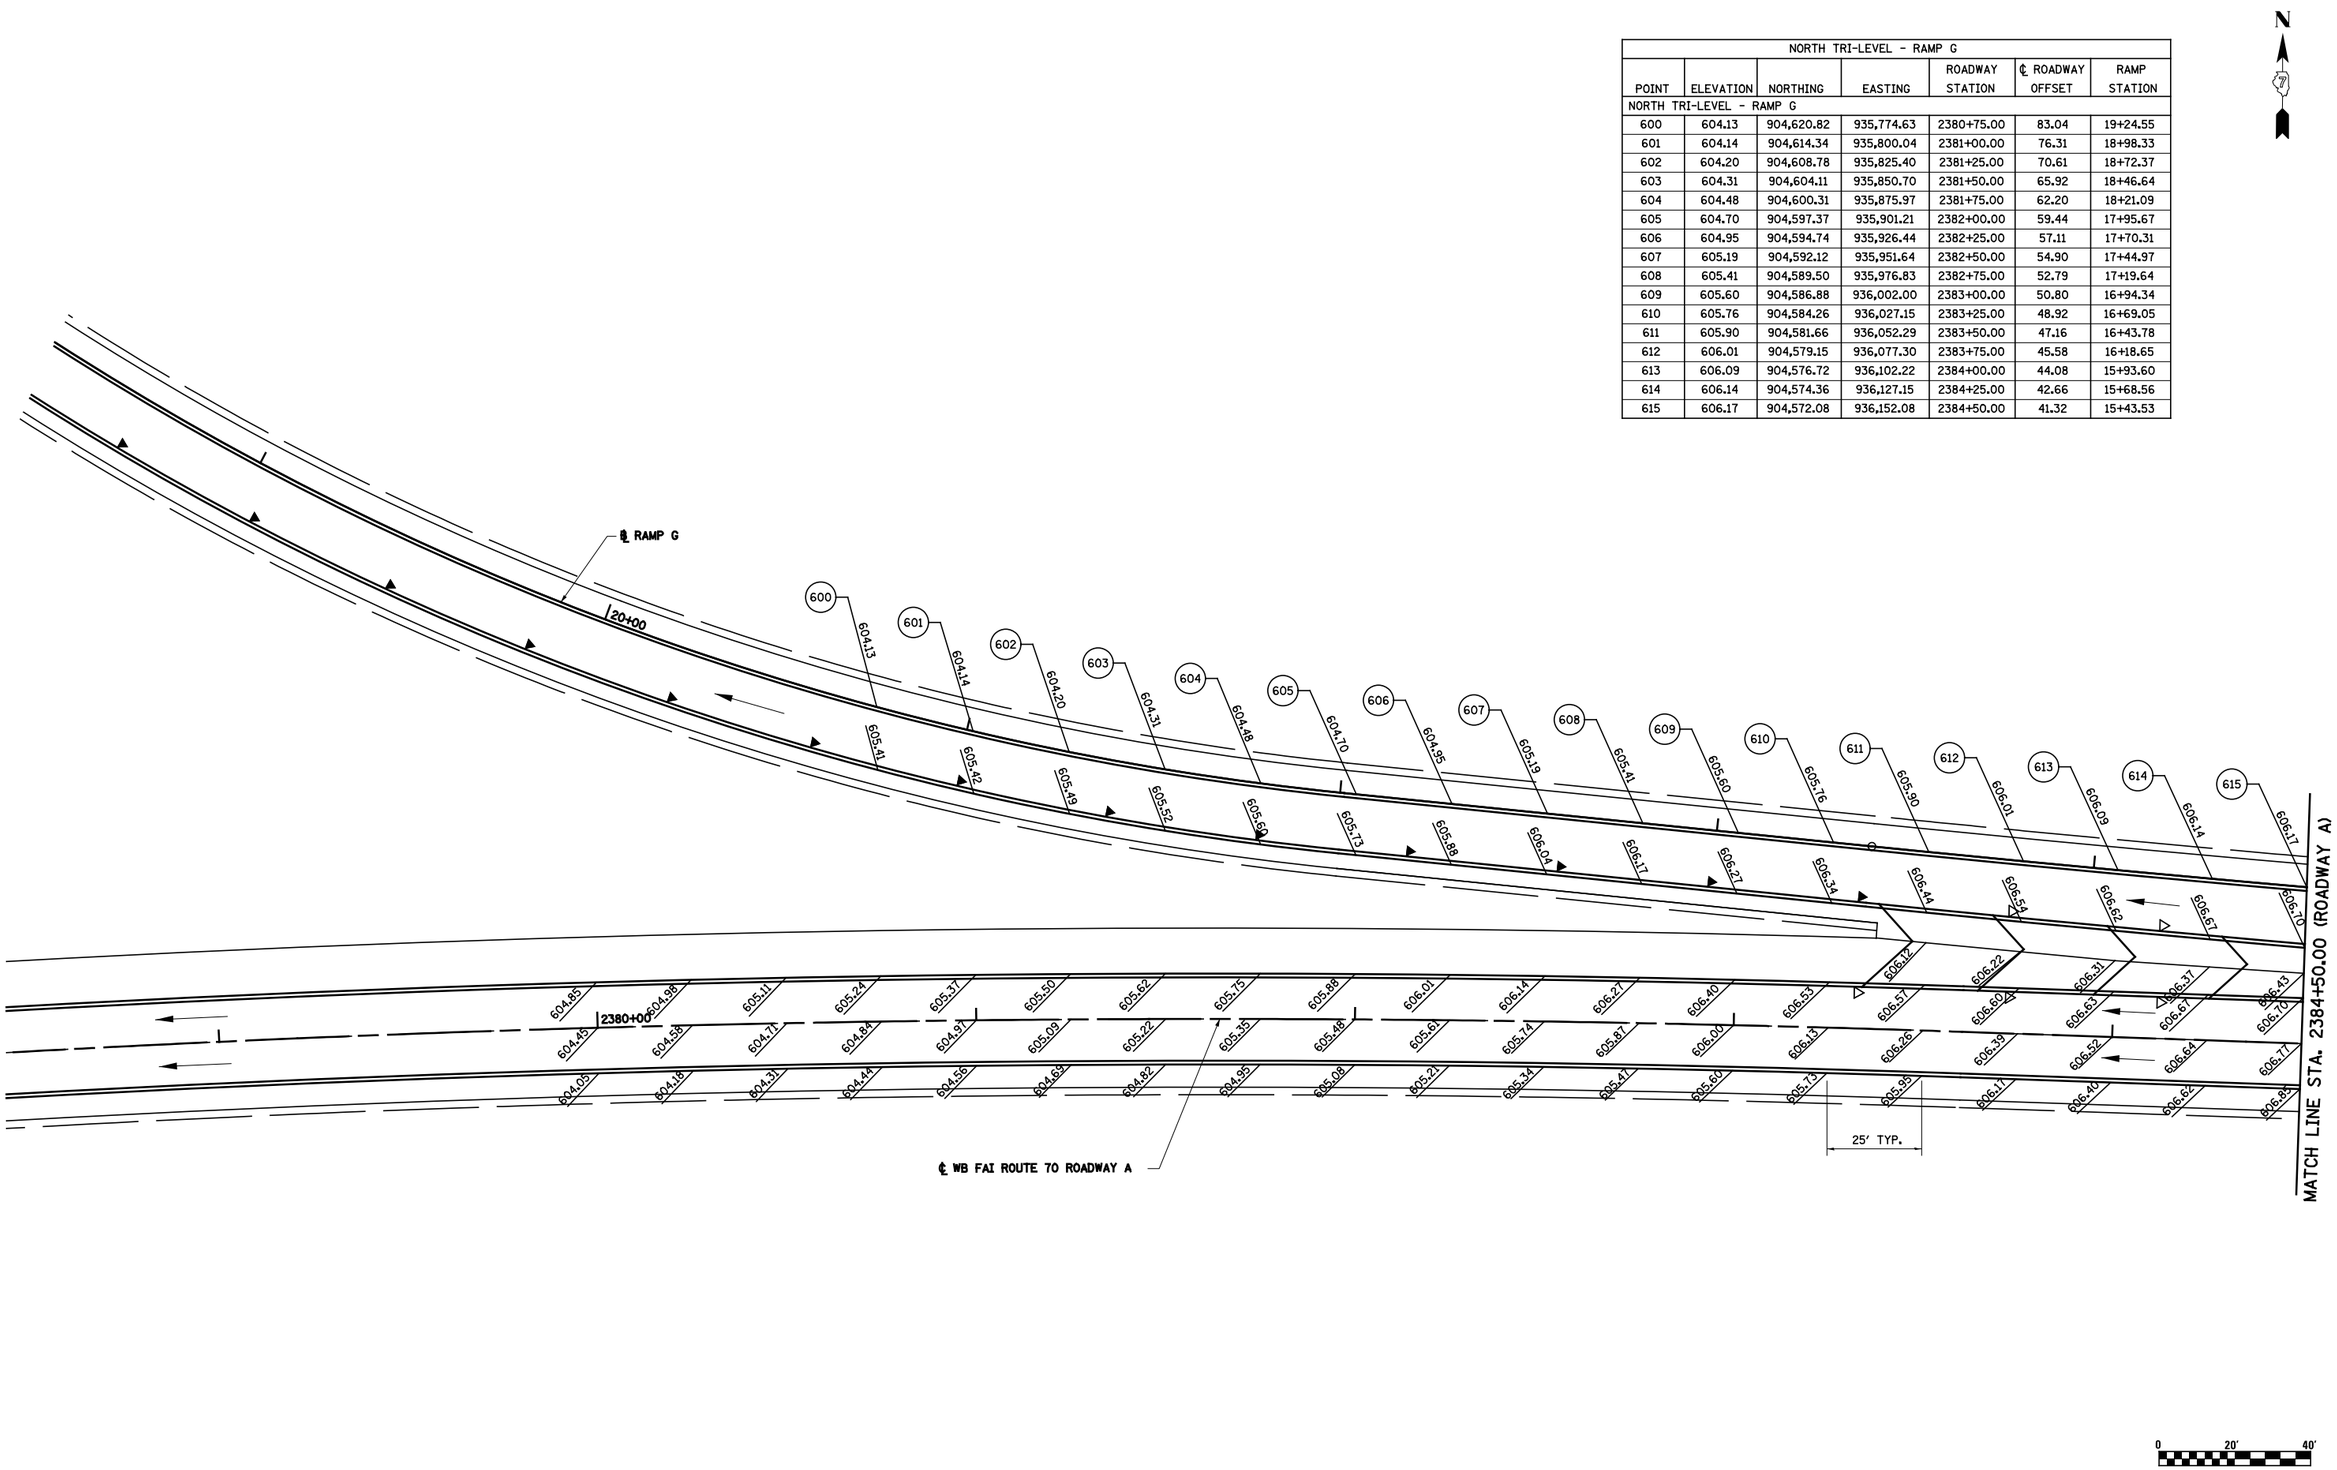

FILE NAME = S:\Projects\403-00072.57-70\dgn\N Tri.v\pav.elev.details.REV.dgn	USER NAME = $USER$	DESIGNED - JWS	REVISED -
		DRAWN - WJS	REVISED -
	PLOT SCALE = $SCALE$	CHECKED - BRM	REVISED -
	PLOT DATE = $DATE$	DATE - 7-29.08	REVISED -

STATE OF ILLINOIS
DEPARTMENT OF TRANSPORTATION

PAVEMENT ELEVATION DETAIL, NORTH TRI LEVEL, RAMP G

SCALE: 1"=20' | SHEET NO. 9 OF 10 SHEETS | STA. TO STA.

F.A.I RTE.	SECTION	COUNTY	TOTAL SHEETS	SHEET NO.
57/70	(25-4)R	EFFINGHAM	1760	354
		CONTRACT NO. 74295		
FED. ROAD DIST. NO.	ILLINOIS	FED. AID PROJECT		