STRUCTURE NUMBER 7S025I057R162.0
STA 2290+50 FAI ROUTES 57/70

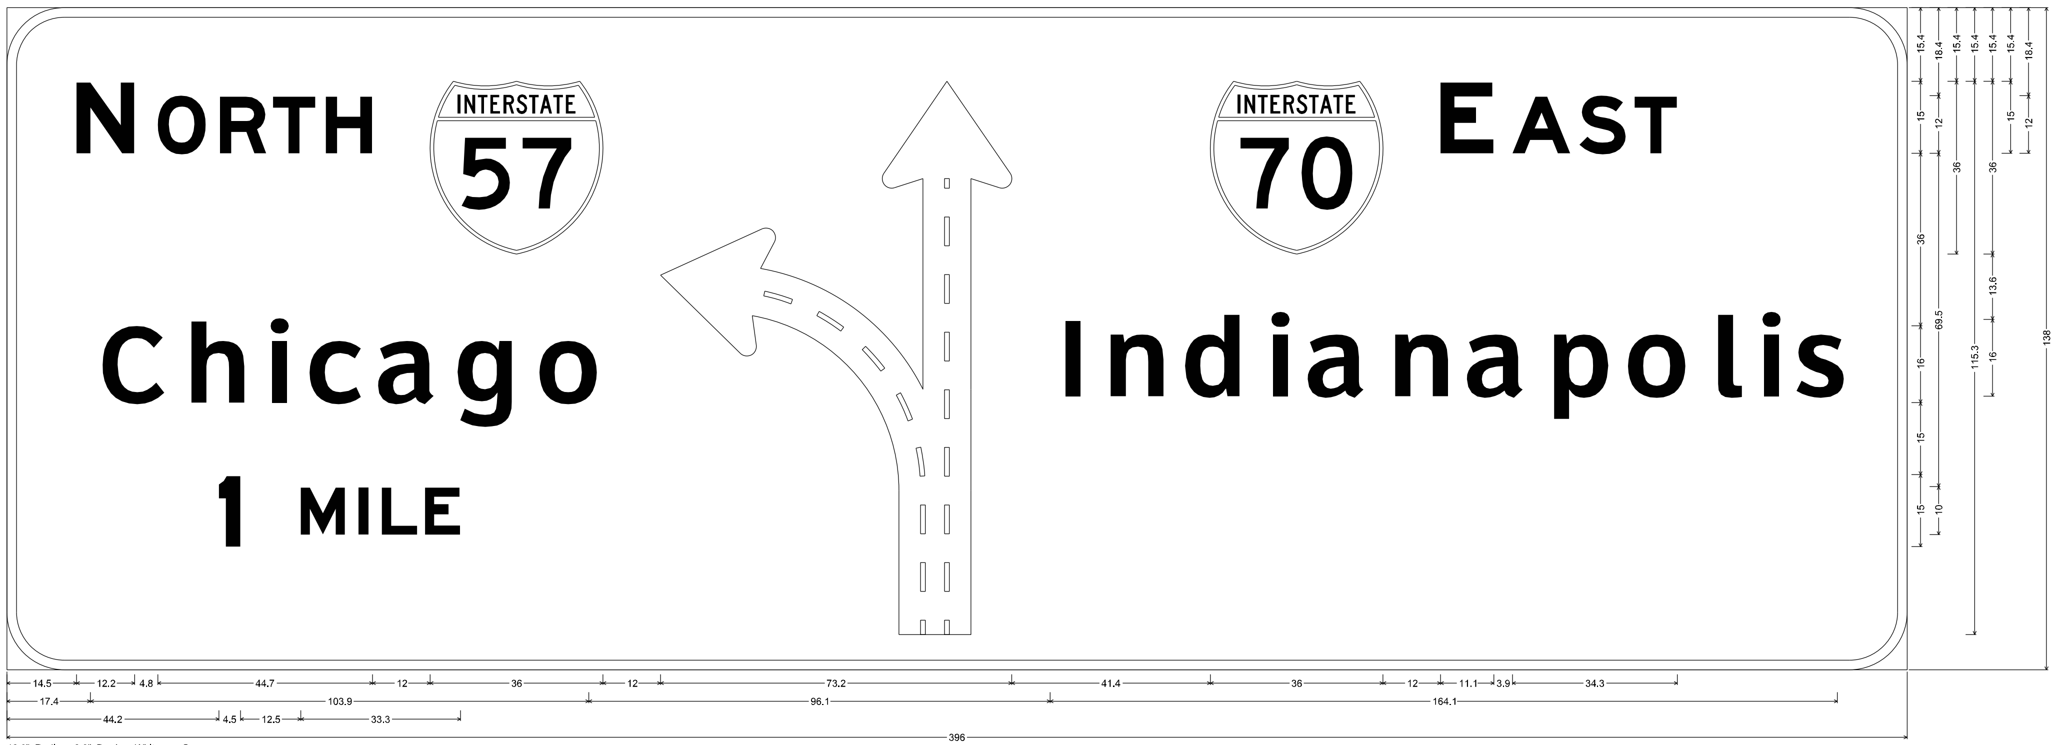

12.0" Radius, 2.0" Border, White on Green;
[N ORTH] E Mod 2K; [Chicago] ClearviewHwy-5-W; [1 MILE] E Mod 2K; Diagrammatic Arrow lane lines Black; [E AST] E Mod 2K; [Indianapolis] ClearviewHwy-5-W;
Table of widths and spaces.

	N		O		R		T		H		(57)		(arrow)		(70)		E		A		S		T	
14.5	12.2	4.8	10.0	2.9	9.7	1.4	8.8	2.2	9.7	12.0	36.0	12.0	73.2	41.4	36.0	12.0	11.1	3.9	12.1	1.8	9.7	1.8	8.9	47.9

	C		h		i		c		a		g		o		I		n		d		i		a		n		a		p		o		l		i		s	
17.4	13.1	4.8	11.2	5.6	3.8	5.0	11.0	3.6	11.9	4.3	11.8	5.3	12.5	96.1	3.3	6.2	11.2	5.3	11.6	5.7	3.8	4.7	11.9	5.1	11.2	5.0	11.9	5.0	11.7	4.7	12.4	5.4	5.1	4.4	3.8	4.4	10.3	14.5

	1		M		I		L		E	
44.2	4.5	12.5	9.3	2.8	2.0	2.8	7.4	1.6	7.4	301.5

12.0" Radius, 2.0" Border, White on Green;
[EXIT 162] E Mod 2K; [Sigel] ClearviewHwy-5-W; [Effingham] ClearviewHwy-5-W;
12.0" Radius, 2.0" Border, Black on Yellow;
[EXIT] E Mod 2K; Arrow 80 - 25.0" 45°; [ONLY] E Mod 2K;
Table of widths and spaces.

	E		X		I		T		1		6		2	
64.8	7.4	1.4	8.7	2.1	2.0	1.8	7.4	15.0	4.5	3.6	12.2	3.1	12.2	15.8

	—	
2.0	158.0	2.0

	(45)	
62.0	36.0	64.0

	S		i		g		e		l	
47.7	11.7	4.7	3.8	5.0	11.7	5.3	11.9	5.3	5.2	49.7

	E		f		f		i		n		g		h		a		m	
13.8	10.3	3.9	7.8	3.3	7.7	4.3	3.8	5.7	11.2	5.2	11.8	6.0	11.2	5.0	11.9	5.0	18.3	15.8

	E		X		I		T		(arrow)		O		N		L		Y	
19.6	8.9	1.7	10.4	2.5	2.4	2.2	8.9	12.0	19.6	12.0	10.1	2.9	9.7	3.4	8.9	0.7	12.1	14.0

NOT TO SCALE

FILE NAME =	USER NAME = $USER$	DESIGNED - ESW	REVISED -
S:\Projects\403-00072_57-70\dgn\N TriLv\sign paneldetails.dgn		DRAWN - LEC	REVISED -
	PLOT SCALE = $SCALE$	CHECKED - BRM	REVISED -
	PLOT DATE = $DATE$	DATE - 8-05-09	REVISED -

STATE OF ILLINOIS
DEPARTMENT OF TRANSPORTATION

SIGN PANEL DETAILS, FAI ROUTE 57/70

SCALE: 1"=50' | SHEET NO. 11 OF 58 SHEETS | STA. | TO STA.

F.A.I RTE.	SECTION	COUNTY	TOTAL SHEETS	SHEET NO.
57/70	(25-4)R	EFFINGHAM	1760	393
		CONTRACT NO. 74295		

FED. ROAD DIST. NO. | ILLINOIS | FED. AID PROJECT