STRUCTURE NUMBER 7S025I057R163.4
STA 2351+00 ROADWAY B

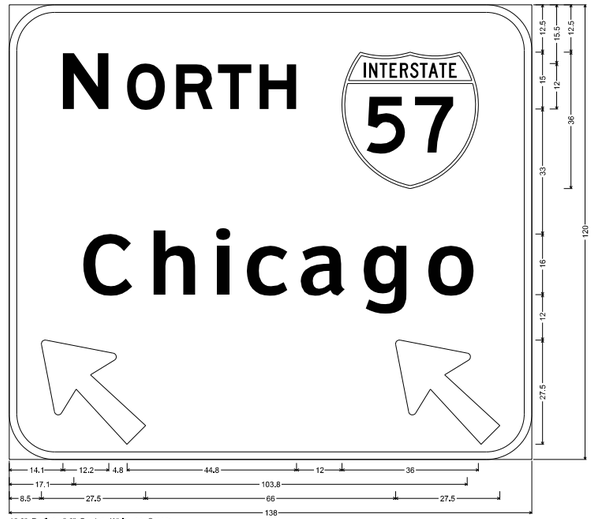

12.0" Radius, 2.0" Border, White on Green;
[N ORTH] E Mod 2K; [Chicago] ClearviewHwy-5-W; Arrow 160 - 35.0" 135"; Arrow 160 - 35.0" 135";
Table of widths and spaces.

	N		O		R		T		H						
14.1	12.2	4.8	10.1	2.9	9.7	1.3	8.9	2.1	9.8	12.0	36.0	14.1			
	C		h		i		c		a		g		o		
17.1	13.1	4.8	11.2	5.6	3.8	4.9	11.0	3.6	11.9	4.4	11.7	5.4	12.4	17.1	
8.5	27.5	66.0	27.5	8.5											

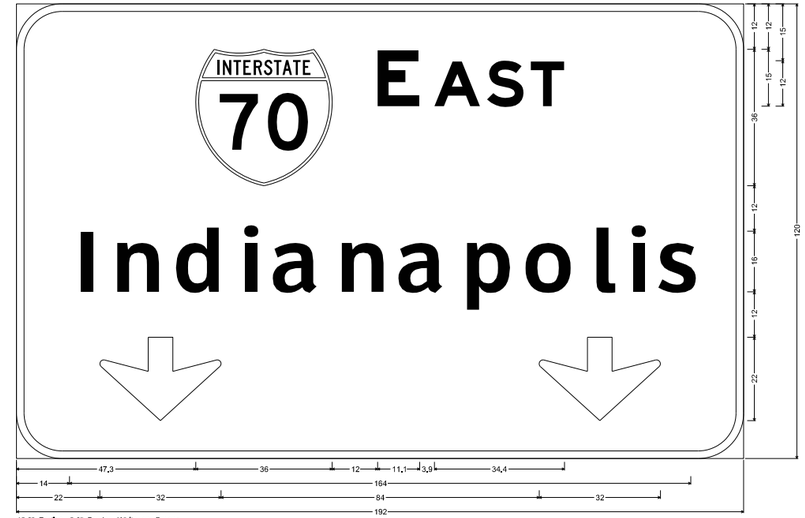

12.0" Radius, 2.0" Border, White on Green;
[E AST] E Mod 2K; [Indianapolis] ClearviewHwy-5-W; Down Arrow 22.0" 270"; Down Arrow 22.0" 270";
Table of widths and spaces.

			E		A		S		T						
47.3	36.0	12.0	11.1	3.9	12.2	1.8	9.7	1.8	8.9	47.3					
	I		n		d		i		a		n		a		p
14.0	3.2	6.3	11.2	5.2	11.7	5.7	3.8	4.7	11.9	5.1	11.2	4.9	12.0	4.9	11.7
22.0	32.0	84.0	32.0	22.0											

STRUCTURE NUMBER 7S025I070L098.6
STA 2387+00 ROADWAY A

12.0" Radius, 2.0" Border, White on Green;
[S OUTH] E Mod 2K; [W EST] E Mod 2K; [Memphis] ClearviewHwy-5-W; [St Louis] ClearviewHwy-5-W; Down Arrow 22.0" 270"; Down Arrow 22.0" 270";
Table of widths and spaces.

	S		O		U		T		H						W		E		S		T
16.0	12.1	4.8	10.1	2.9	9.7	2.2	8.8	2.2	9.7	12.0	36.0	15.0	15.9	5.2	8.8	2.2	9.7	1.8	8.9	12.0	36.0
	M		e		m		p		h		i		s								
72.1	14.7	5.5	11.8	5.4	18.2	5.9	11.7	5.4	11.2	5.6	3.8	4.3	10.3	72.1							
	S		t		L		o		u		i		s								
75.4	11.7	3.3	8.0	17.6	9.4	4.2	12.5	5.3	11.1	5.7	3.8	4.3	10.3	75.4							
41.0	32.0	112.0	32.0	41.0																	

12.0" Radius, 2.0" Border, White on Green;
[EXIT 98] E Mod 2K; [N ORTH] E Mod 2K; [Chicago] ClearviewHwy-5-W; Arrow 160 - 35.0" 45";
Table of widths and spaces.

	E		X		I		T		9		8				
86.3	7.4	1.4	8.7	2.1	2.0	1.8	7.4	15.0	12.1	3.0	12.2	14.6			
2.0	170.0	2.0													
16.1	36.0	10.0	N	12.2	4.8	O	10.1	2.8	R	9.8	1.3	T	8.9	2.1	H
18.1	C	13.1	4.8	h	11.2	5.6	3.8	i	4.9	c	11.0	3.6	a	11.9	4.4

9.7	8.0	27.6	14.6												
g		o		i		i		s							
11.7	5.3	12.5	5.3	4.4	3.8	4.3	10.3	14.0							

NOT TO SCALE

FILE NAME = S:\Projects\403-00072.57-70\dgn\N TrlLv\sign panel details.dgn	USER NAME = $USER$	DESIGNED - ESW	REVISED -	STATE OF ILLINOIS DEPARTMENT OF TRANSPORTATION	SIGN PANEL DETAILS, FAI ROUTE 57/70
	PLOT SCALE = $SCALE$	DRAWN - LEC	REVISED -		
	PLOT DATE = $DATE$	CHECKED - BRM	REVISED -		
		DATE - 8-05-09	REVISED -		SCALE: 1"=50' / SHEET NO. 14 OF 58 SHEETS / STA. / TO STA.

F.A.I RTE.	SECTION	COUNTY	TOTAL SHEETS	SHEET NO.
57/70	(25-4)R	EFFINGHAM	1760	396
		CONTRACT NO. 74295		
FED. ROAD DIST. NO.	ILLINOIS	FED. AID PROJECT		