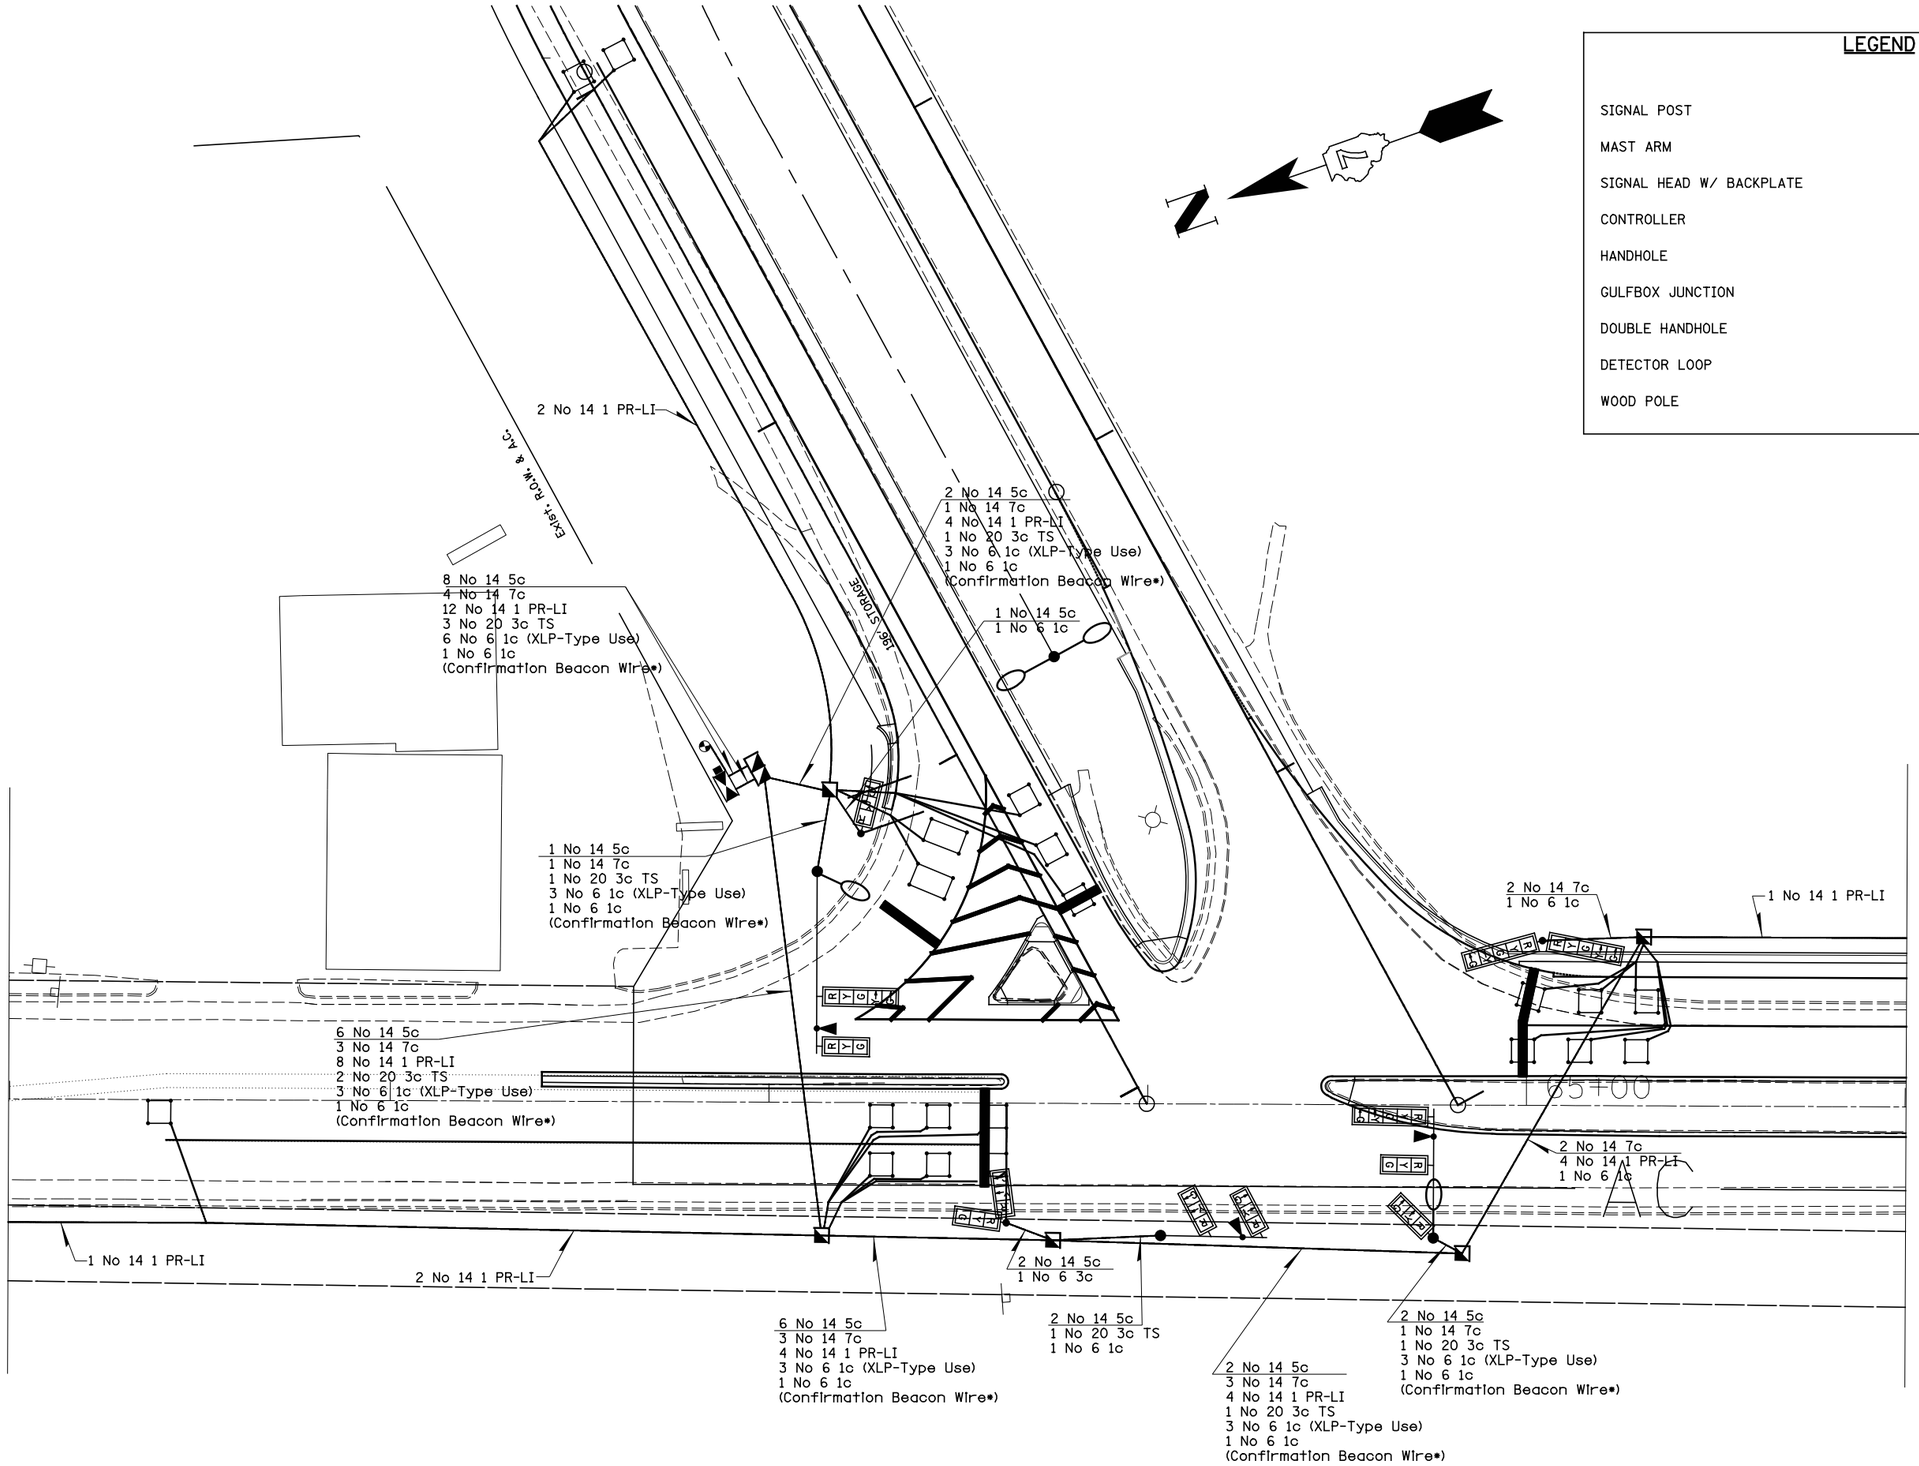

FILE NAME = $FILEL$	USER NAME = $USER$	DESIGNED -	REVISED -
		DRAWN -	REVISED -
	PLOT SCALE = $SCALE$	CHECKED -	REVISED -
	PLOT DATE = $DATE$	DATE -	REVISED -

STATE OF ILLINOIS
DEPARTMENT OF TRANSPORTATION

US 45 & SB I57/70 RAMPS
TRAFFIC SIGNALS-CABLE LAYOUT

SCALE: | SHEET NO. 7 OF 7 SHEETS | STA. 69+00 TO STA. 64+00

F.A.I RTE.	SECTION	COUNTY	TOTAL SHEETS	SHEET NO.
70	*	EFFINGHAM	1760	447
*(25-4)R&(25-4HVB-1)BY&(25-4)BR		CONTRACT NO. 74295		
		ILLINOIS FED. AID PROJECT		