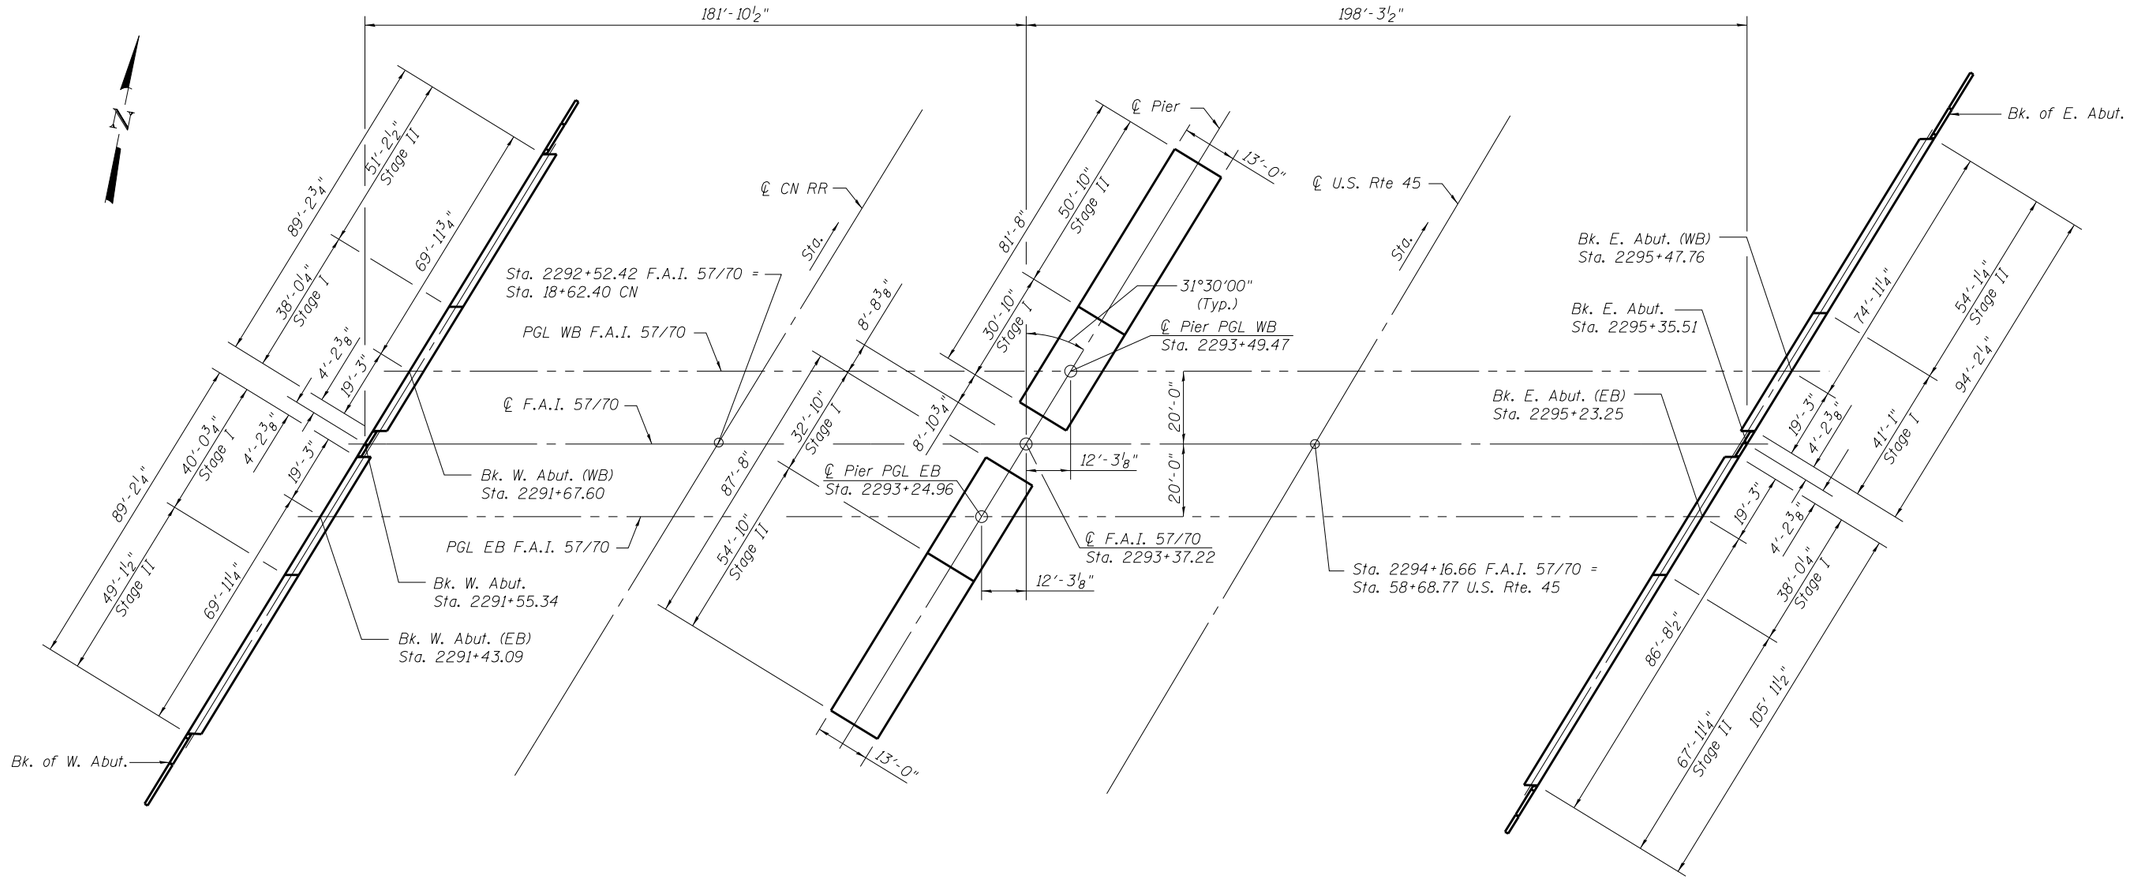

FOOTING LAYOUT

Notes:
See sheets 58, 59, 63 and 64 of 79 for Abutment Pile Layout.
See sheets 62 and 67 of 79 for Pier Pile Layout.

FILE NAME = 0250111-74295-003-Footing Layout.dgn	USER NAME = bbovee	DESIGNED - BB	REVISED	STATE OF ILLINOIS DEPARTMENT OF TRANSPORTATION	FOOTING LAYOUT STRUCTURE NO. 025-0111 (WB) & 025-0112 (EB)	F.A.I. RTE.	SECTION	COUNTY	TOTAL SHEETS / SHEET NO.
BERNARDIN • LOCHMUELLER & ASSOCIATES, INC. 3 OAK DRIVE MARYVILLE, ILLINOIS 62062 PHONE (618) 288-4666 FAX (618) 288-4666	Illinois Design Firm Number 184.001670	CHECKED - ACS	REVISED			57/70	(25-4HVB-1)BY	EFFINGHAM	1760 / 538
	PLOT SCALE =	DRAWN - WJS	REVISED					CONTRACT NO. 74295	
	PLOT DATE = 3:25:14 PM 8/14/2013	CHECKED - CJF	REVISED		SHEET NO. 3 OF 79 SHEETS		ILLINOIS FED. AID PROJECT		