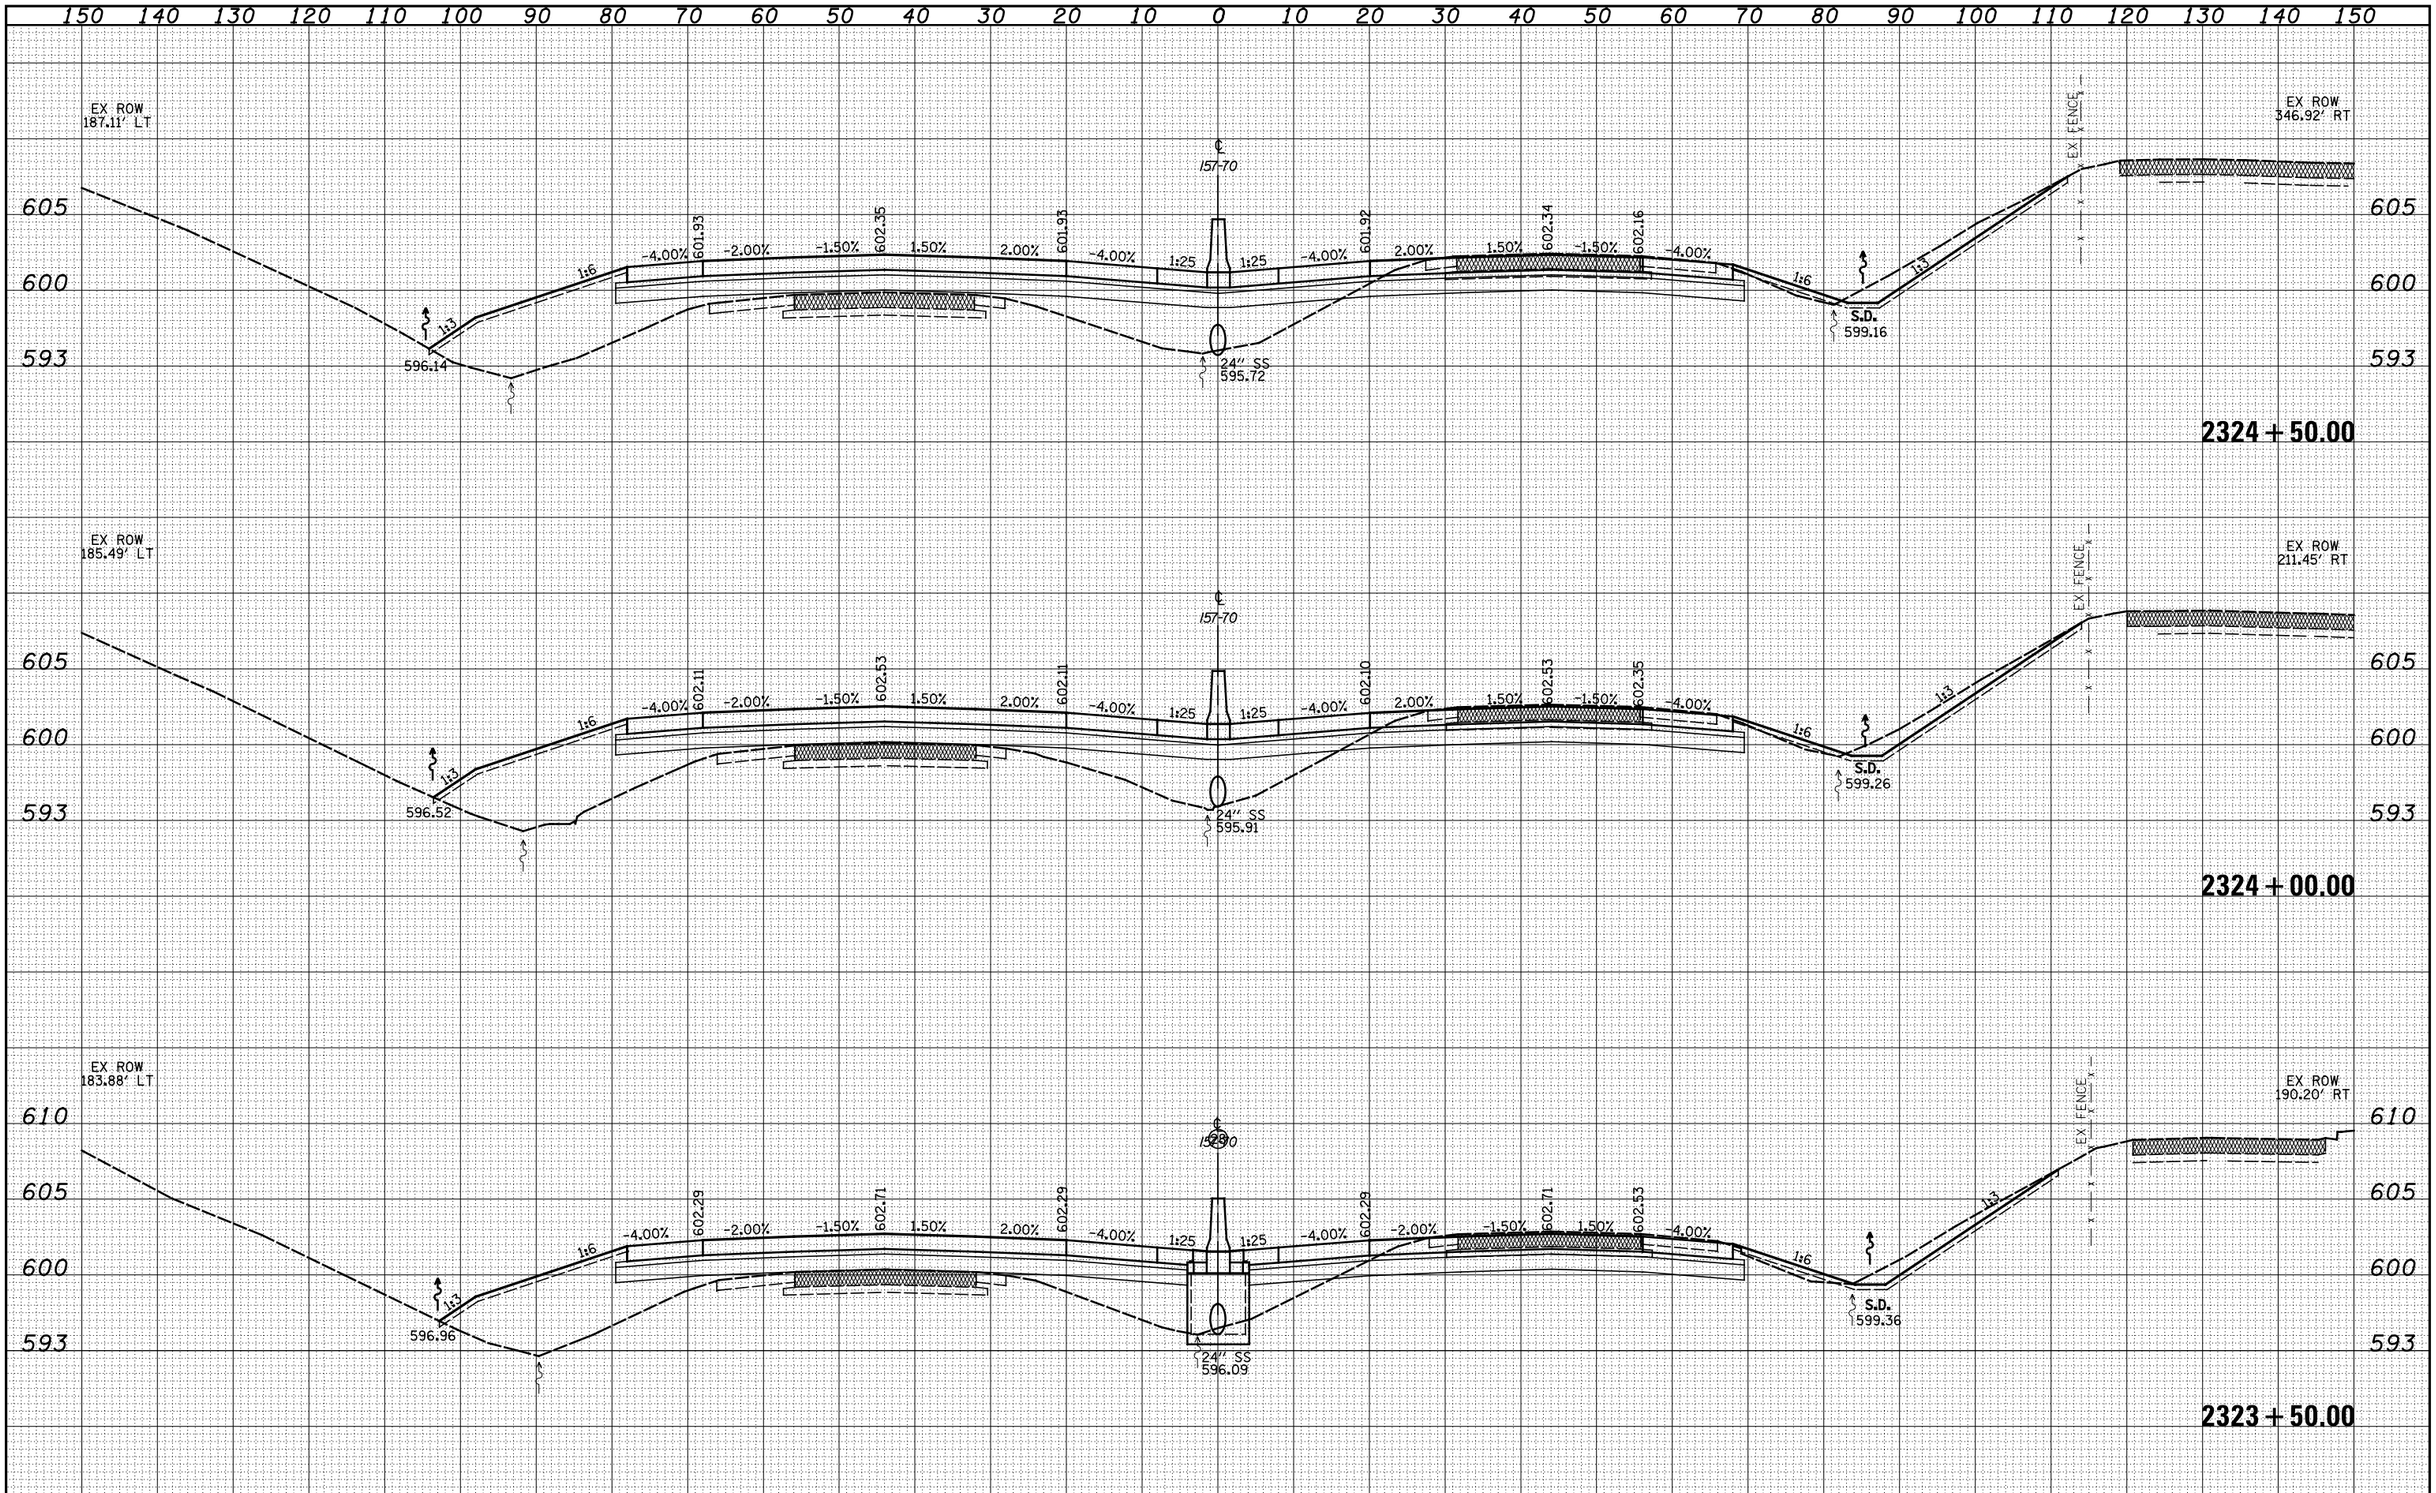


| FINAL SURVEY | | BY | DATE |
|---|---|---|---|
| SURVEYED | | | |
| PLOTTED | | | |
| TEMPLATE | | | |
| AREAS | | | |
| AREAS CHECKED | | | |
| NOTE BOOK | | | |
| NO. | | | |

| ORIGINAL SURVEY | | BY | DATE |
|---|---|---|---|
| SURVEYED | | | |
| PLOTTED | | | |
| TEMPLATE | | | |
| AREAS | | | |
| AREAS CHECKED | | | |
| NOTE BOOK | | | |
| NO. | | | |

| | | | |
|---|---|---|---|
| FILE NAME = S:\Projects\403-80072.57-70\dgn\IL Iroc\south_I57710_NT\slx.dgn | USER NAME = $USER$ | DESIGNED - JWS | REVISED - |
| | | DRAWN - LEC | REVISED - |
| | PLOT SCALE = $SCALE$ | CHECKED - BRM | REVISED - |
| | PLOT DATE = $DATE$ | DATE - 3-25-08 | REVISED - |

**STATE OF ILLINOIS**
**DEPARTMENT OF TRANSPORTATION**

**CROSS SECTIONS FAI 57/70**

SCALE: 1"=10' | SHEET NO. 77 OF 93 SHEETS | STA. 2323+50.00 TO STA. 2324+50.00

| F.A. RTE. | SECTION | COUNTY | TOTAL SHEETS | SHEET NO. |
|---|---|---|---|---|
| 57/70 | (25-4)R | EFFINGHAM | 1760 | 702 |

**CONTRACT NO. 74295**

FED. ROAD DIST. NO. | ILLINOIS | FED. AID PROJECT