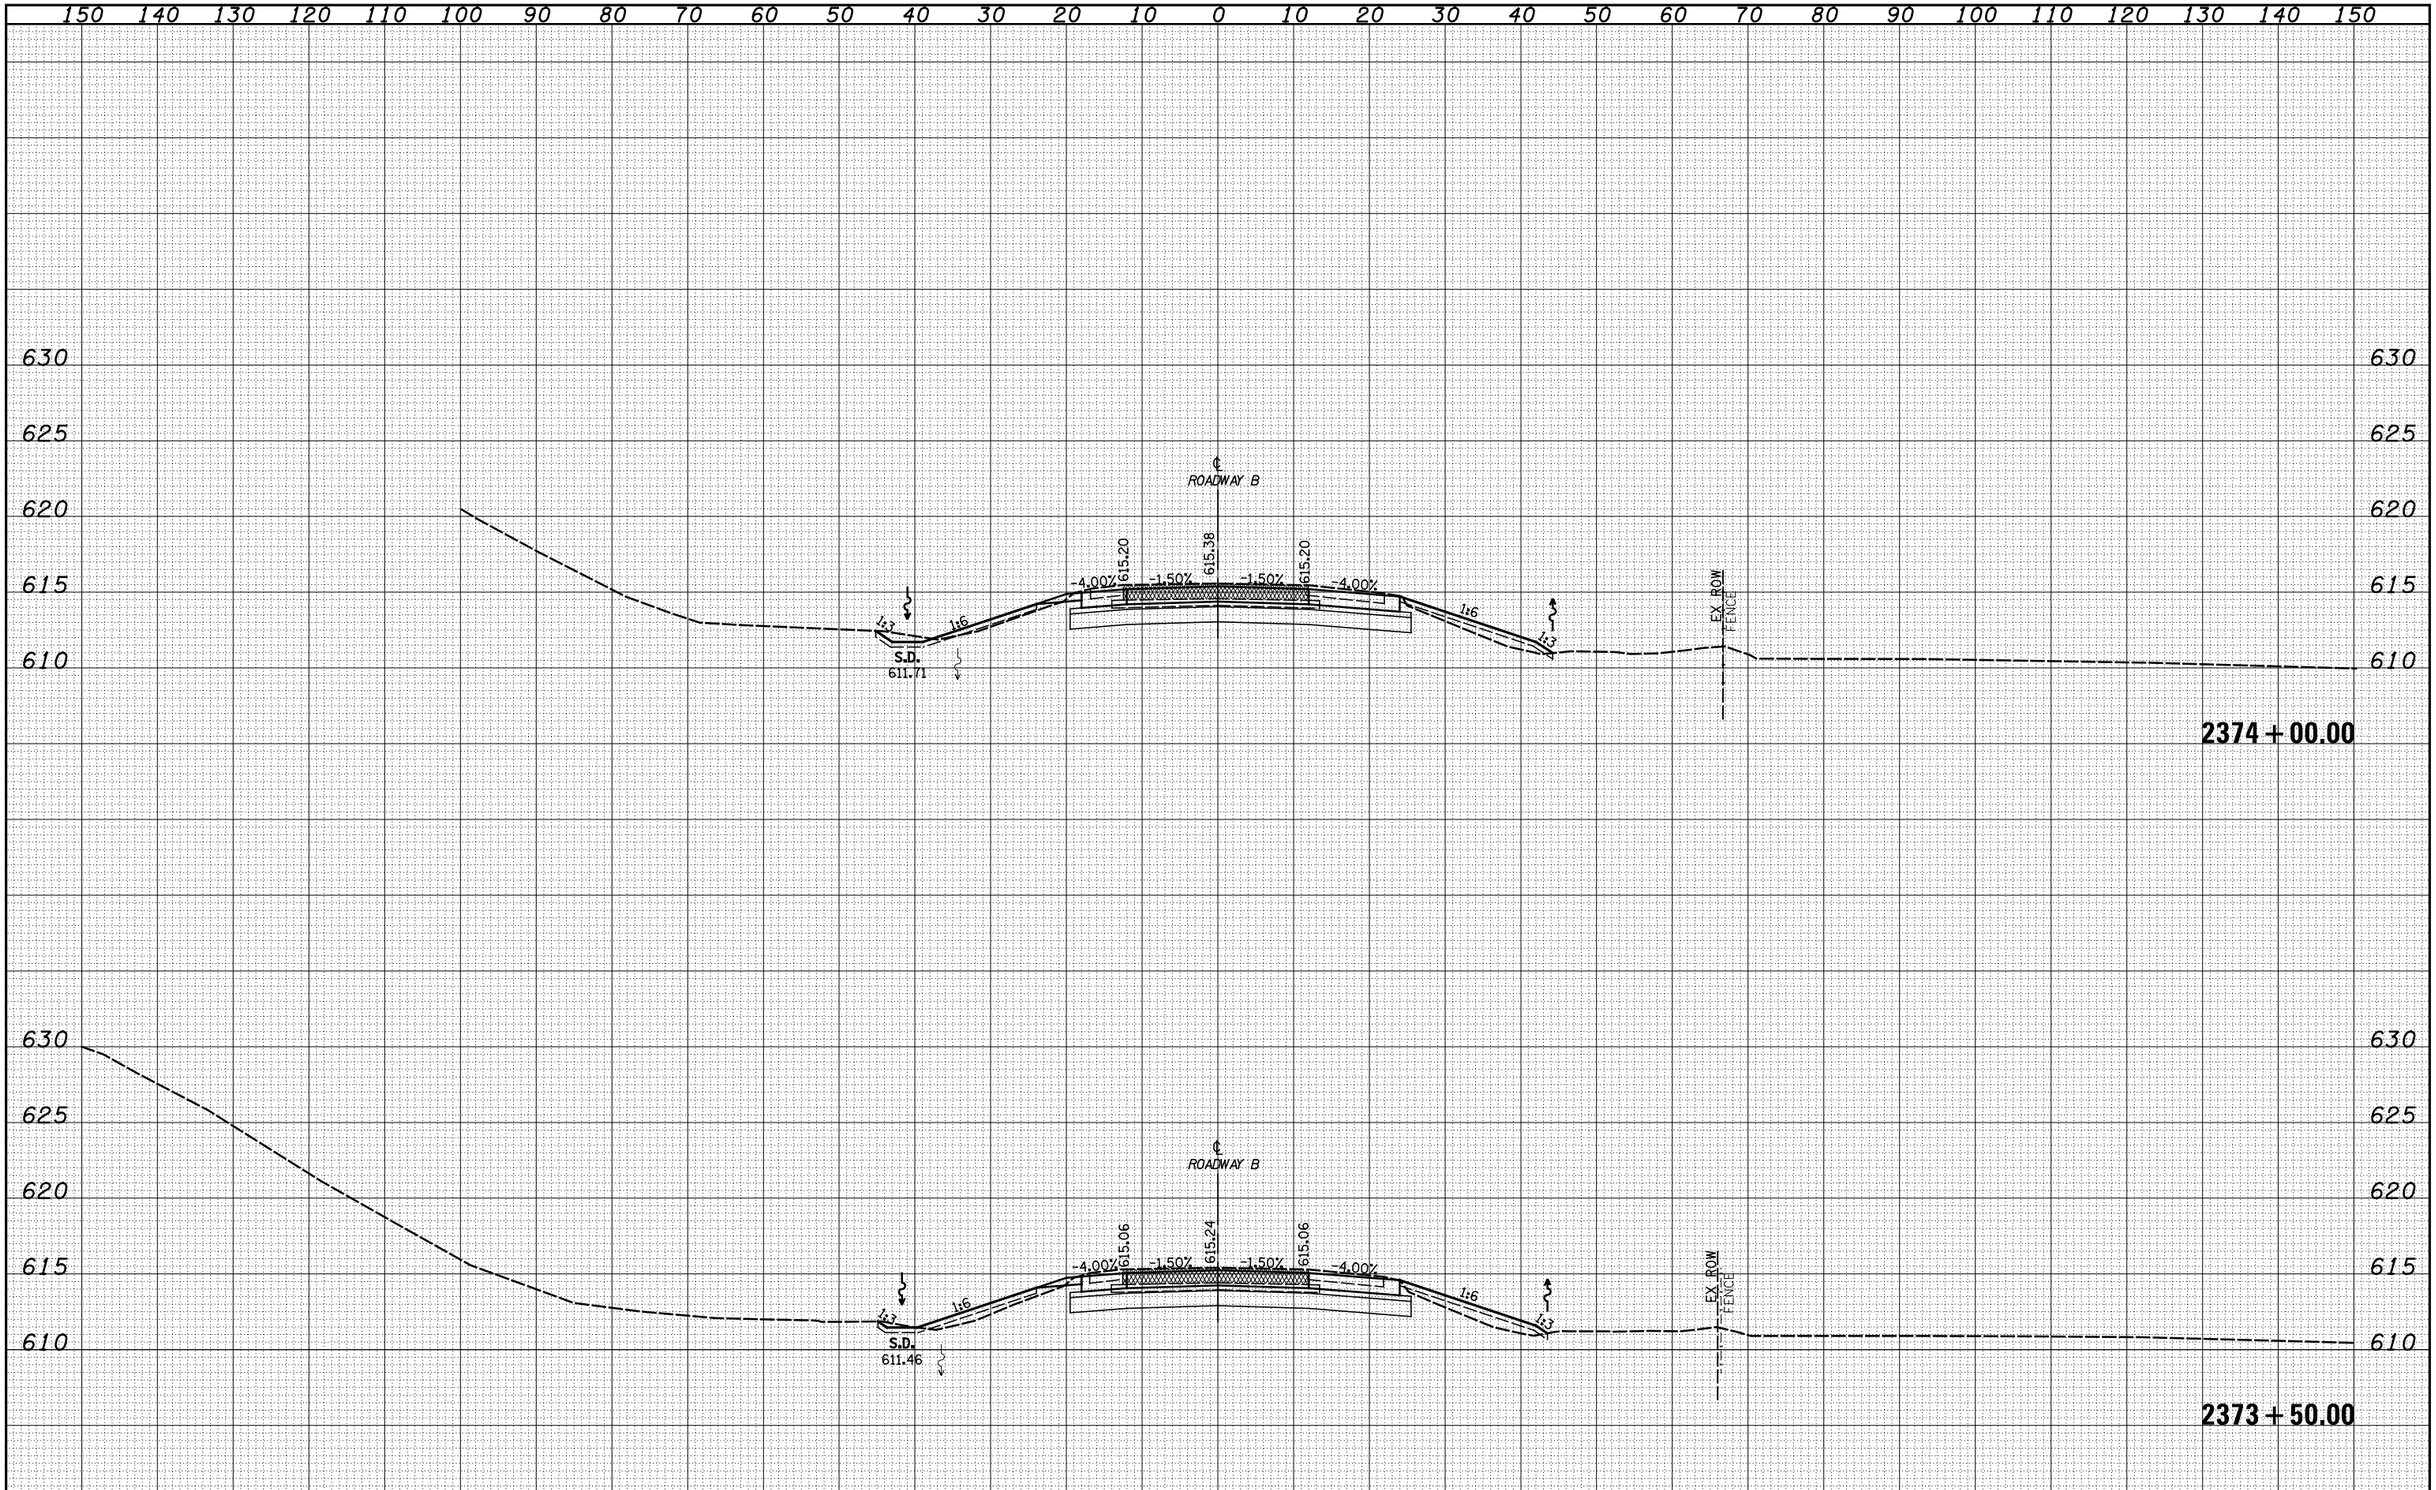


| FINAL SURVEY | | BY | DATE |
|---|---|---|---|
| NOTE BOOK | SURVEYED | | |
| | PLOTTED | | |
| | TEMPLATE | | |
| | AREAS | | |
| NO. | AREAS CHECKED | | |

| ORIGINAL SURVEY | | BY | DATE |
|---|---|---|---|
| NOTE BOOK | SURVEYED | | |
| | PLOTTED | | |
| | TEMPLATE | | |
| | AREAS | | |
| NO. | AREAS CHECKED | | |

| | | | |
|---|---|---|---|
| FILE NAME = S:\Projects\403-00072.57-70\dgn\IA 1rd.k\rcsh.170NORB.dgn | USER NAME = $USER$ | DESIGNED - JWS | REVISED - |
| | | DRAWN - SGK | REVISED - |
| | PLOT SCALE = $SCALE$ | CHECKED - BRM | REVISED - |
| | PLOT DATE = $DATE$ | DATE - 3-25-08 | REVISED - |

**STATE OF ILLINOIS**
**DEPARTMENT OF TRANSPORTATION**

**CROSS SECTIONS NORTH TRI LEVEL – ROADWAY B**

SCALE: 1"=10' | SHEET NO. 30 OF 56 SHEETS | STA. 2373+50.00 TO STA. 2374+00.00

| F.A. RTE. | SECTION | COUNTY | TOTAL SHEETS | SHEET NO. |
|---|---|---|---|---|
| 57/70 | (25-4)R | EFFINGHAM | 1760 | 748 |
| | | CONTRACT NO. 74295 | | |
| FED. ROAD DIST. NO. | ILLINOIS | FED. AID PROJECT | | |