FINAL SURVEY	NOTE BOOK	NO.
SURVEYED	BY	
PLOTTED		
TEMPLATE		
AREAS		
AREAS CHECKED		DATE

ORIGINAL SURVEY	NOTE BOOK	NO.
SURVEYED	BY	
PLOTTED		
TEMPLATE		
AREAS		
AREAS CHECKED		DATE

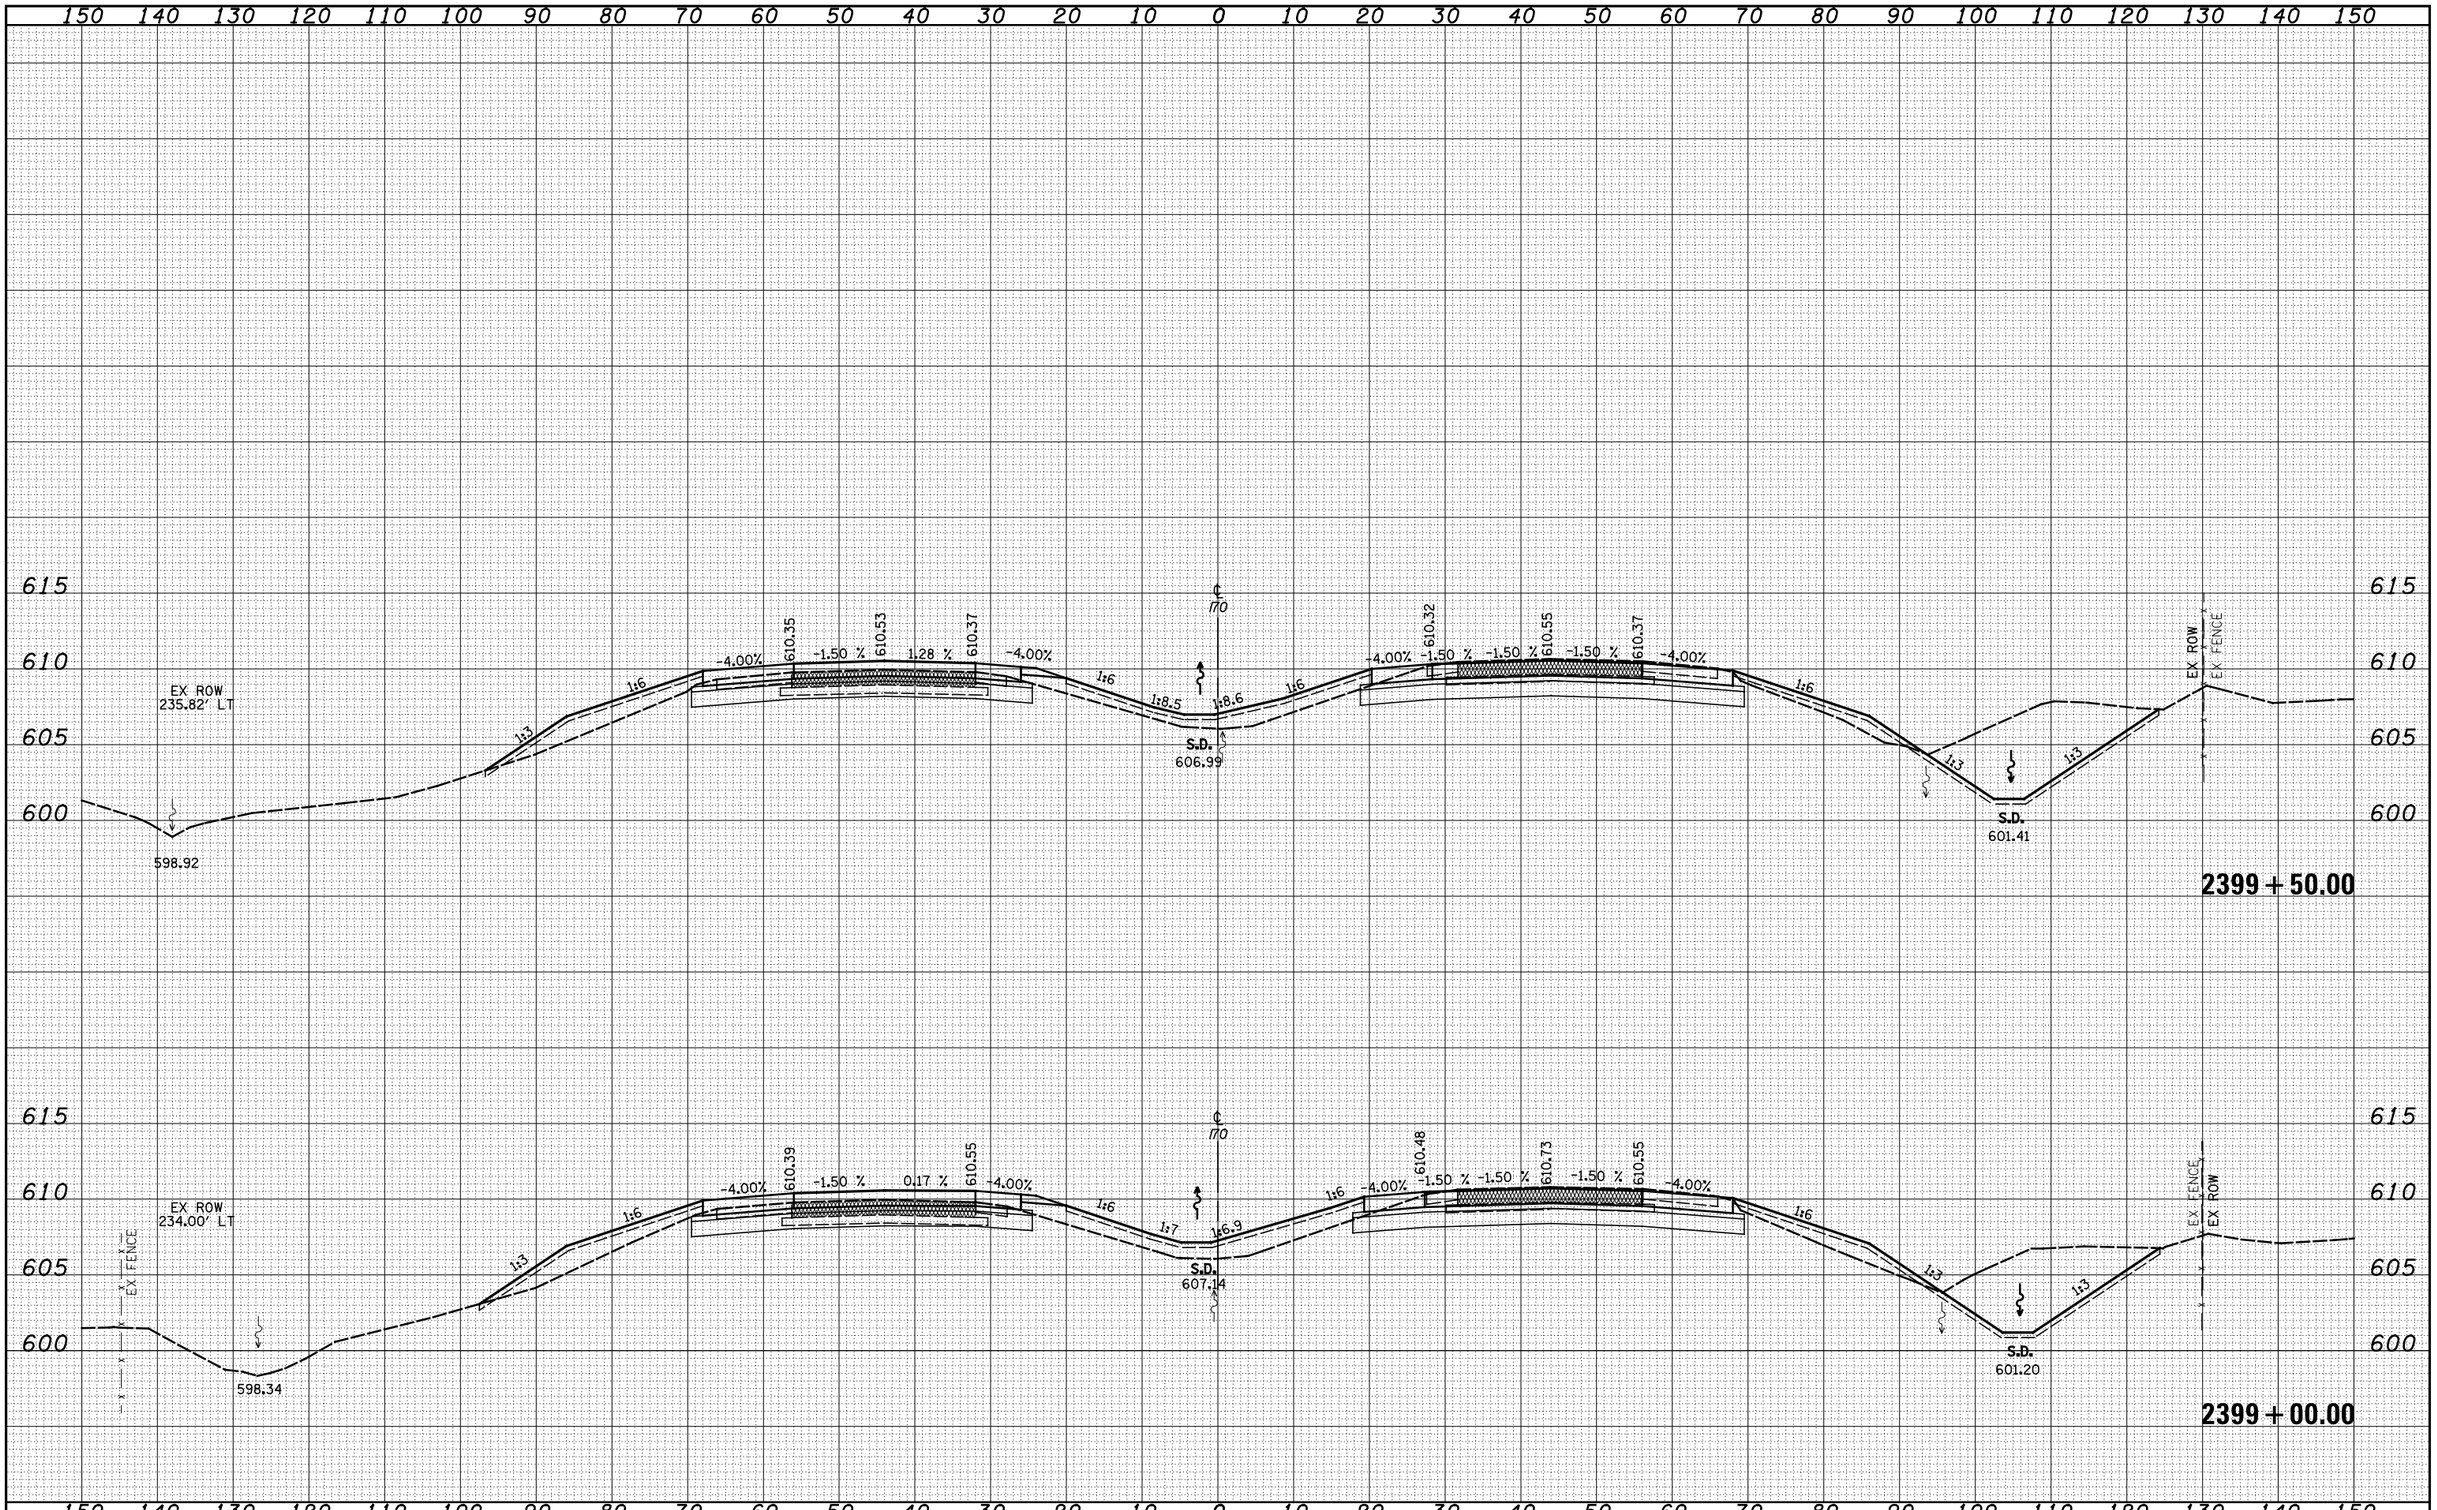

FILE NAME = S:\Projects\403-00072.57-70\dgn\N Tri Lv\xssh_I70E.dgn	USER NAME = $USER$	DESIGNED - JWS	REVISED -	STATE OF ILLINOIS DEPARTMENT OF TRANSPORTATION	CROSS SECTIONS NORTH TRI LEVEL – I70 EAST	F.A. RTE.	SECTION	COUNTY	TOTAL SHEETS	SHEET NO.
		DRAWN - LEC	REVISED -			57/70	(25-4)R	EFFINGHAM	1760	777
	PLOT SCALE = $SCALE$	CHECKED - BRM	REVISED -						CONTRACT NO. 74295	
	PLOT DATE = $DATE$	DATE - 1-06-09	REVISED -		SCALE: 1"=10' | SHEET NO. 3 OF 19 SHEETS | STA. 2399+00.00 TO STA. 2399+50.00	FED. ROAD DIST. NO.	ILLINOIS	FED. AID PROJECT		