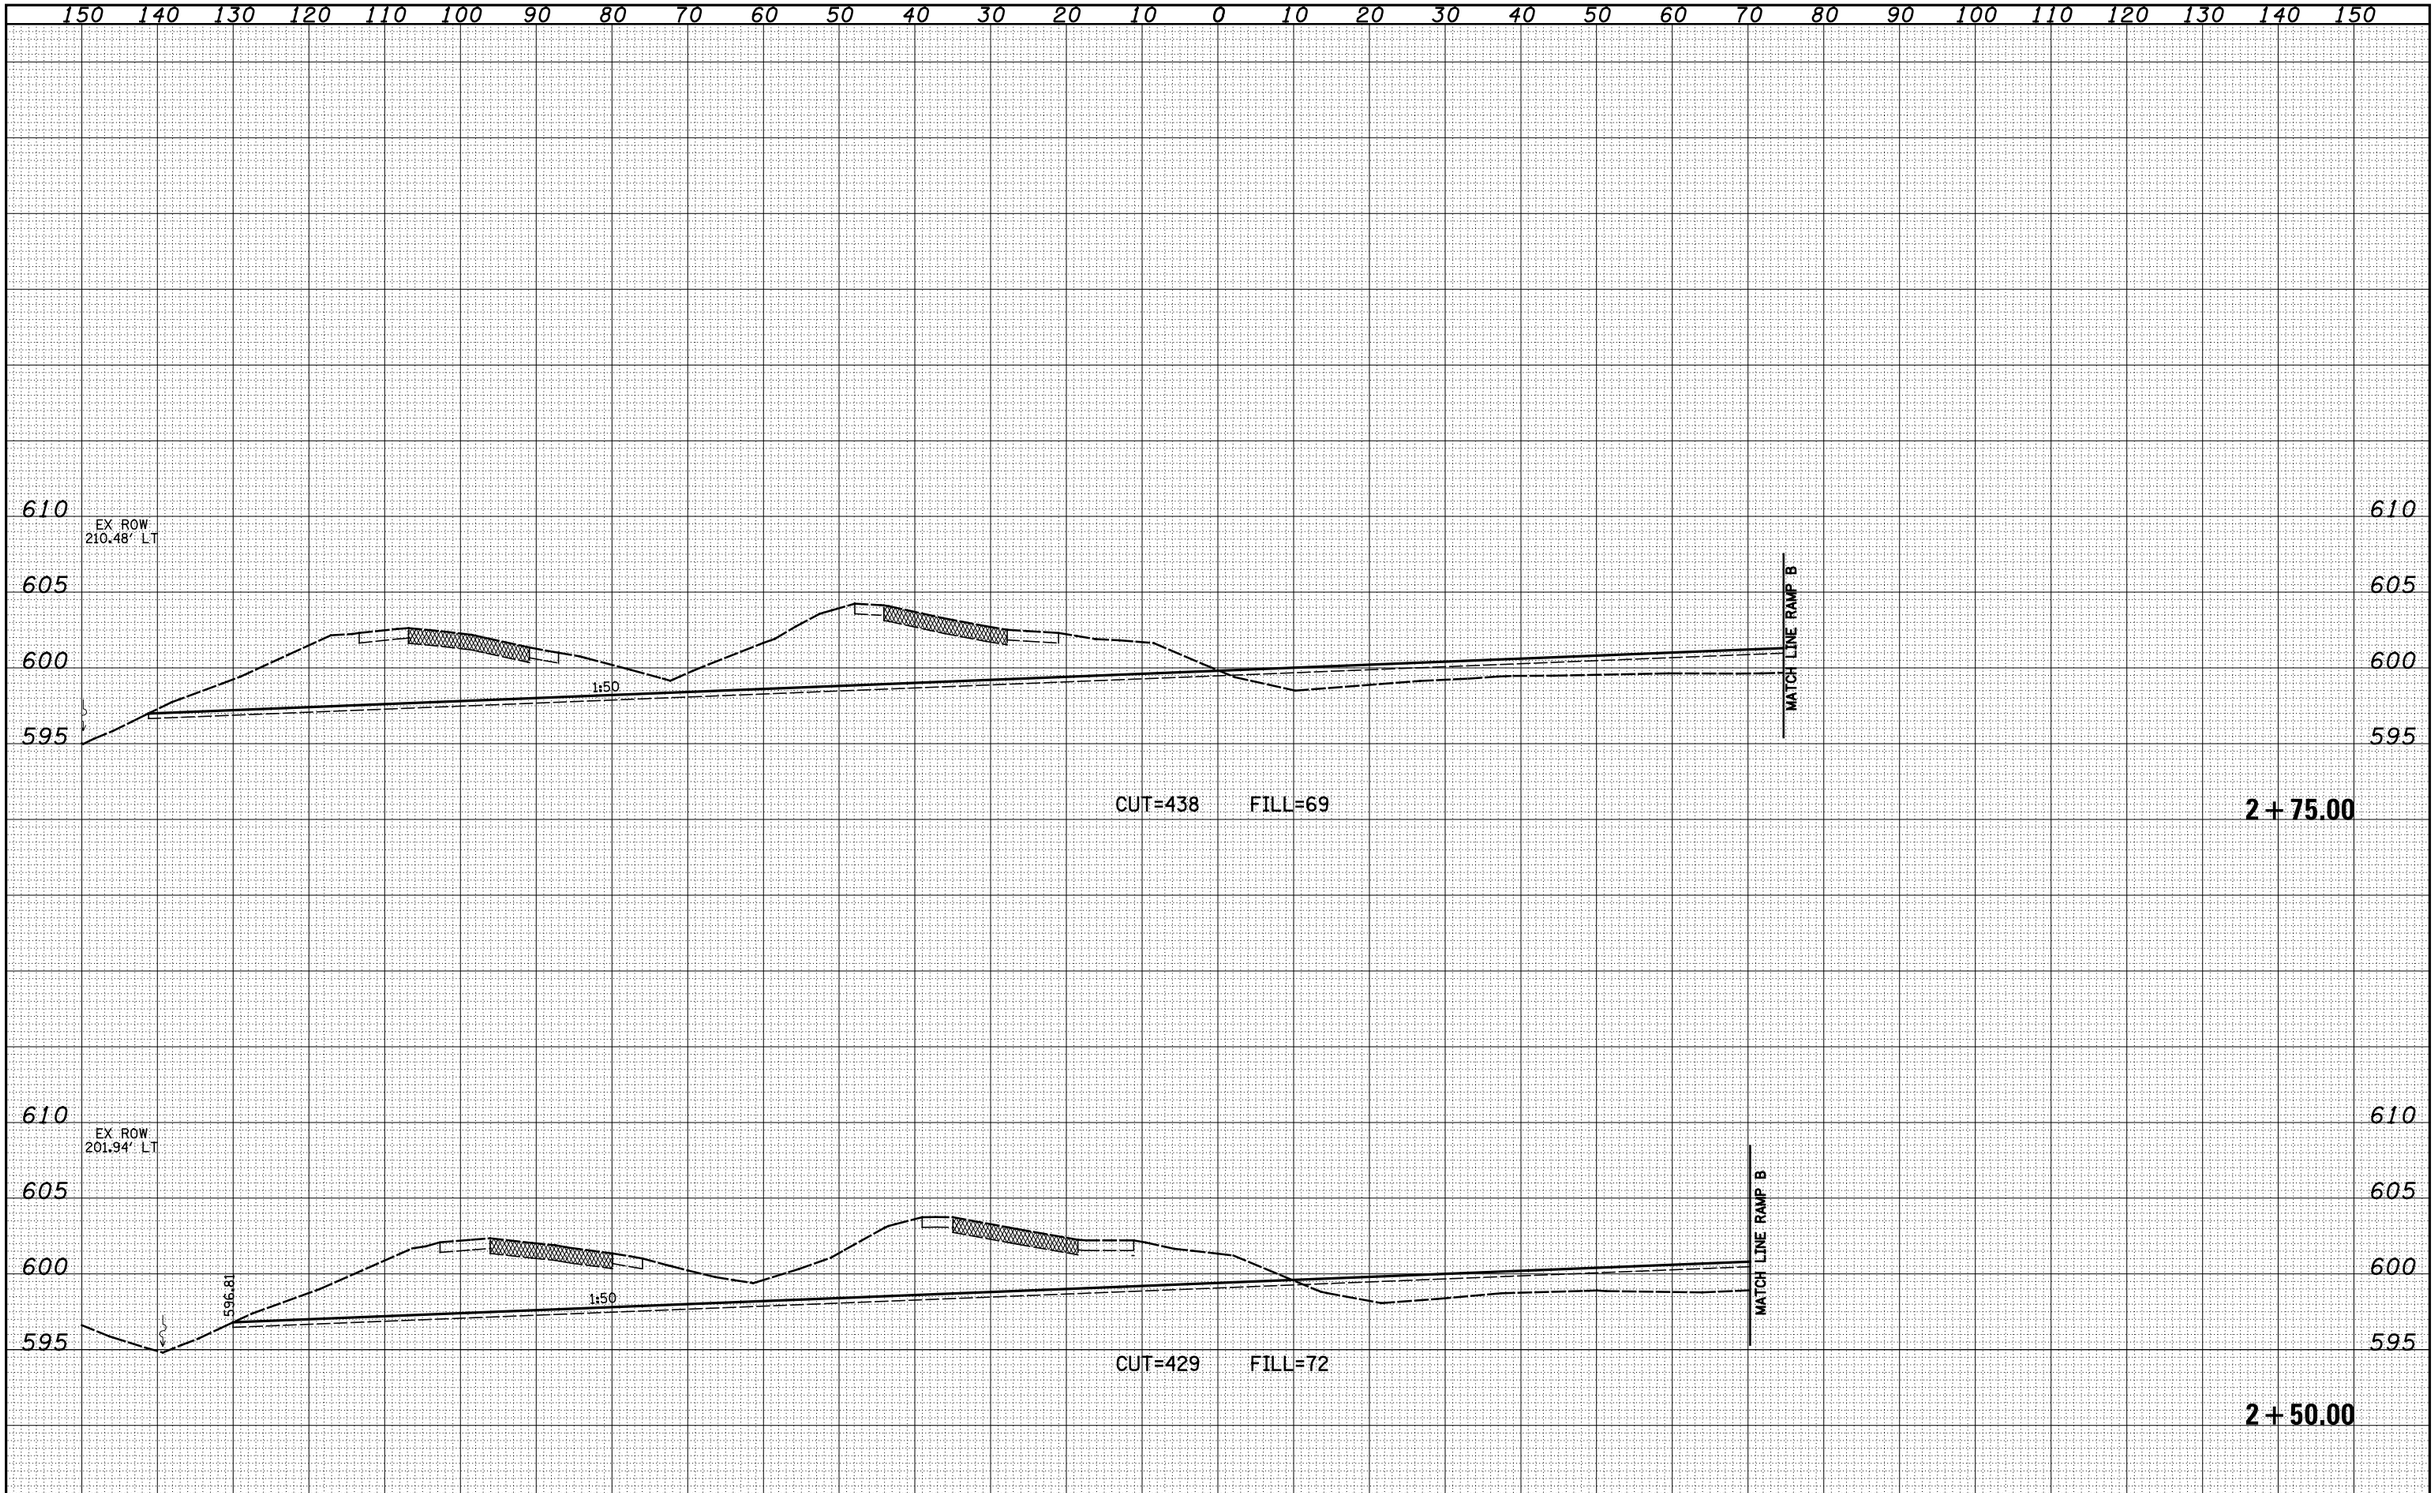

FINAL SURVEY		BY	DATE
	SURVEYED		
	PLOTTED		
	TEMPLATE		
NOTE BOOK	AREAS		
	AREAS CHECKED		
NO.			

ORIGINAL SURVEY		BY	DATE
	SURVEYED		
	PLOTTED		
	TEMPLATE		
NOTE BOOK	AREAS		
	AREAS CHECKED		
NO.			

FILE NAME =
S:\Projects\403-00072_57-70\dgn\N TrlLv\ssnB45RB.dgn

USER NAME = $USER$	DESIGNED - JWS	REVISED -	
	DRAWN - LEC	REVISED -	
PLOT SCALE = $SCALE$	CHECKED - BRM	REVISED -	
PLOT DATE = $DATE$	DATE - 3-25-08	REVISED -	

STATE OF ILLINOIS
DEPARTMENT OF TRANSPORTATION

CROSS SECTIONS US 45 INFIELD GRADING - RAMP B

SCALE: 1"=10' | SHEET NO. 6 OF 16 SHEETS | STA. 2+50.00 TO STA. 2+75.00

F.A. RTE.	SECTION	COUNTY	TOTAL SHEETS	SHEET NO.
57/70	(25-4)R	EFFINGHAM	1760	855

CONTRACT NO. 74295

FED. ROAD DIST. NO. | ILLINOIS | FED. AID PROJECT