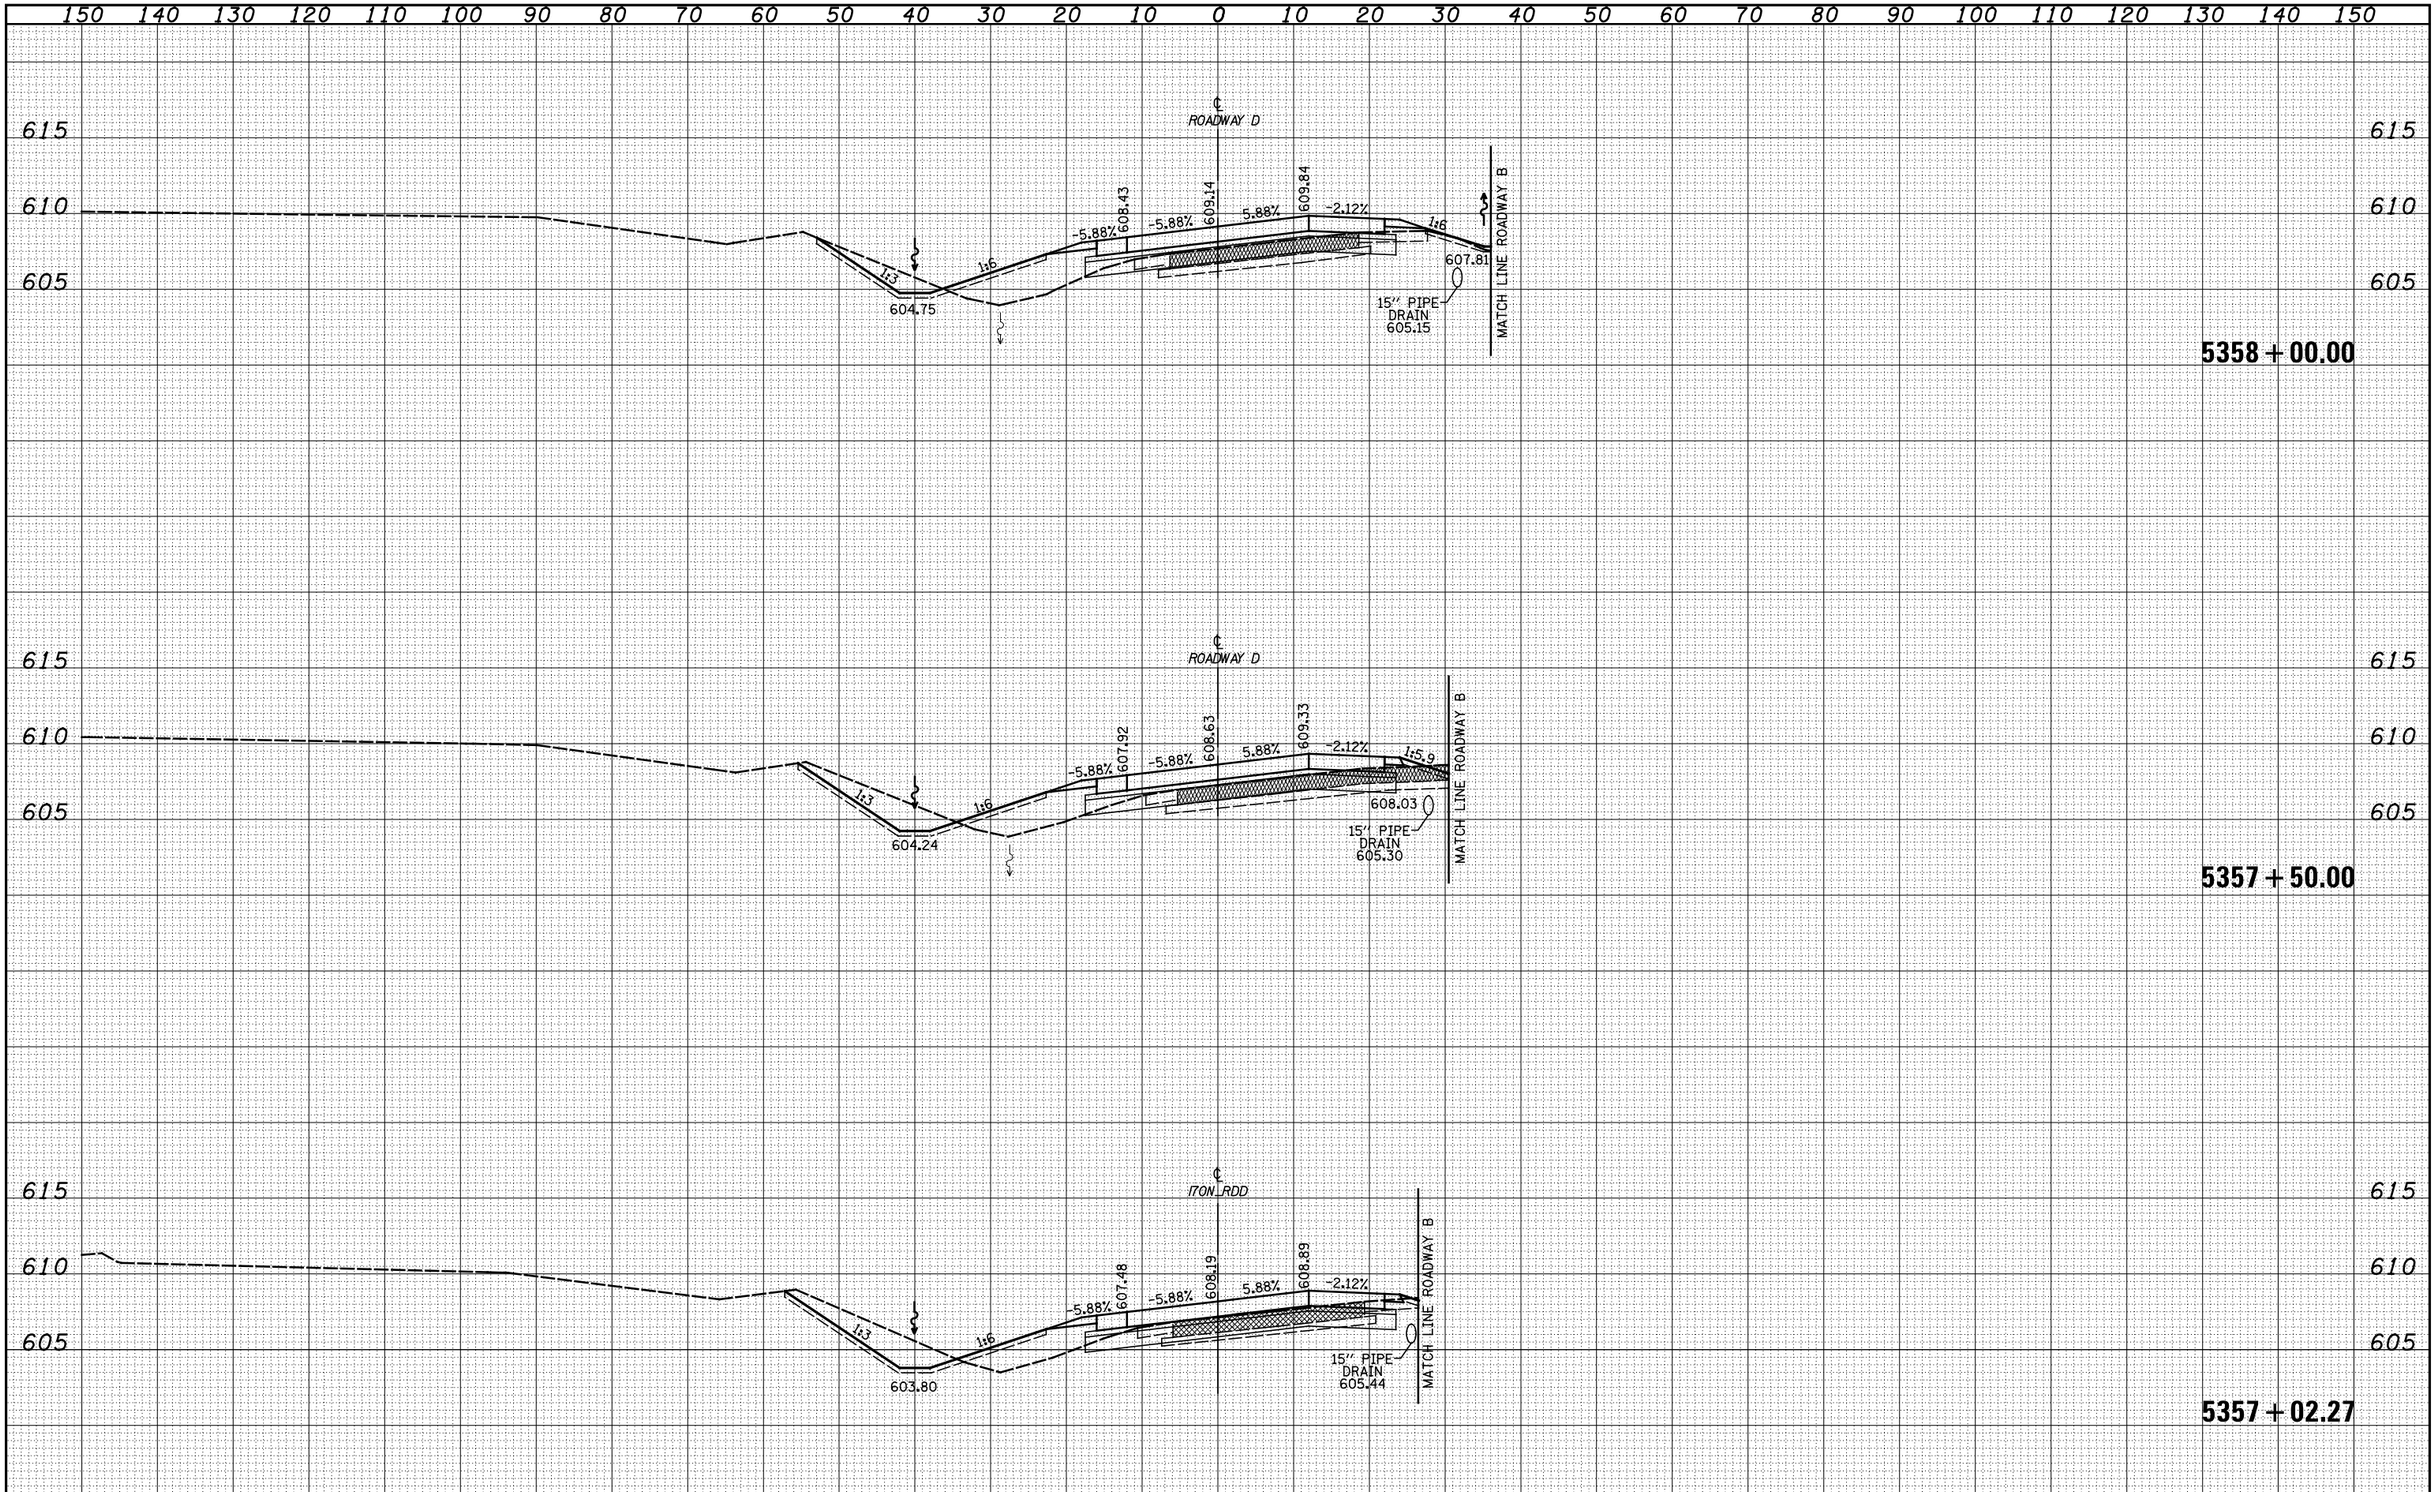

FINAL SURVEY		BY	DATE
NOTE BOOK	SURVEYED		
	PLOTTED		
	TEMPLATE		
	AREAS		
NO.	AREAS CHECKED		

ORIGINAL SURVEY		BY	DATE
NOTE BOOK	SURVEYED		
	PLOTTED		
	TEMPLATE		
	AREAS		
NO.	AREAS CHECKED		

FILE NAME = S:\Projects\H03-R0072.57-70\dgn\N TriLevel\north_I70N\R00.dgn	USER NAME = $USER$	DESIGNED - JWS	REVISED -
		DRAWN - SGK	REVISED -
	PLOT SCALE = $SCALE$	CHECKED - BEM	REVISED -
	PLOT DATE = $DATE$	DATE - 3-25-08	REVISED -

STATE OF ILLINOIS
DEPARTMENT OF TRANSPORTATION

CROSS SECTIONS NORTH TRI LEVEL – ROADWAY D

SCALE: 1"=10' | SHEET NO. 1 OF 11 SHEETS | STA. 5357+02.27 TO STA. 5358+00.00

F.A.I. RTE.	SECTION	COUNTY	TOTAL SHEETS	SHEET NO.
57/70	(25-4)R	EFFINGHAM	1760	1006
		CONTRACT NO. 74295		
FED. ROAD DIST. NO.	ILLINOIS	FED. AID PROJECT		