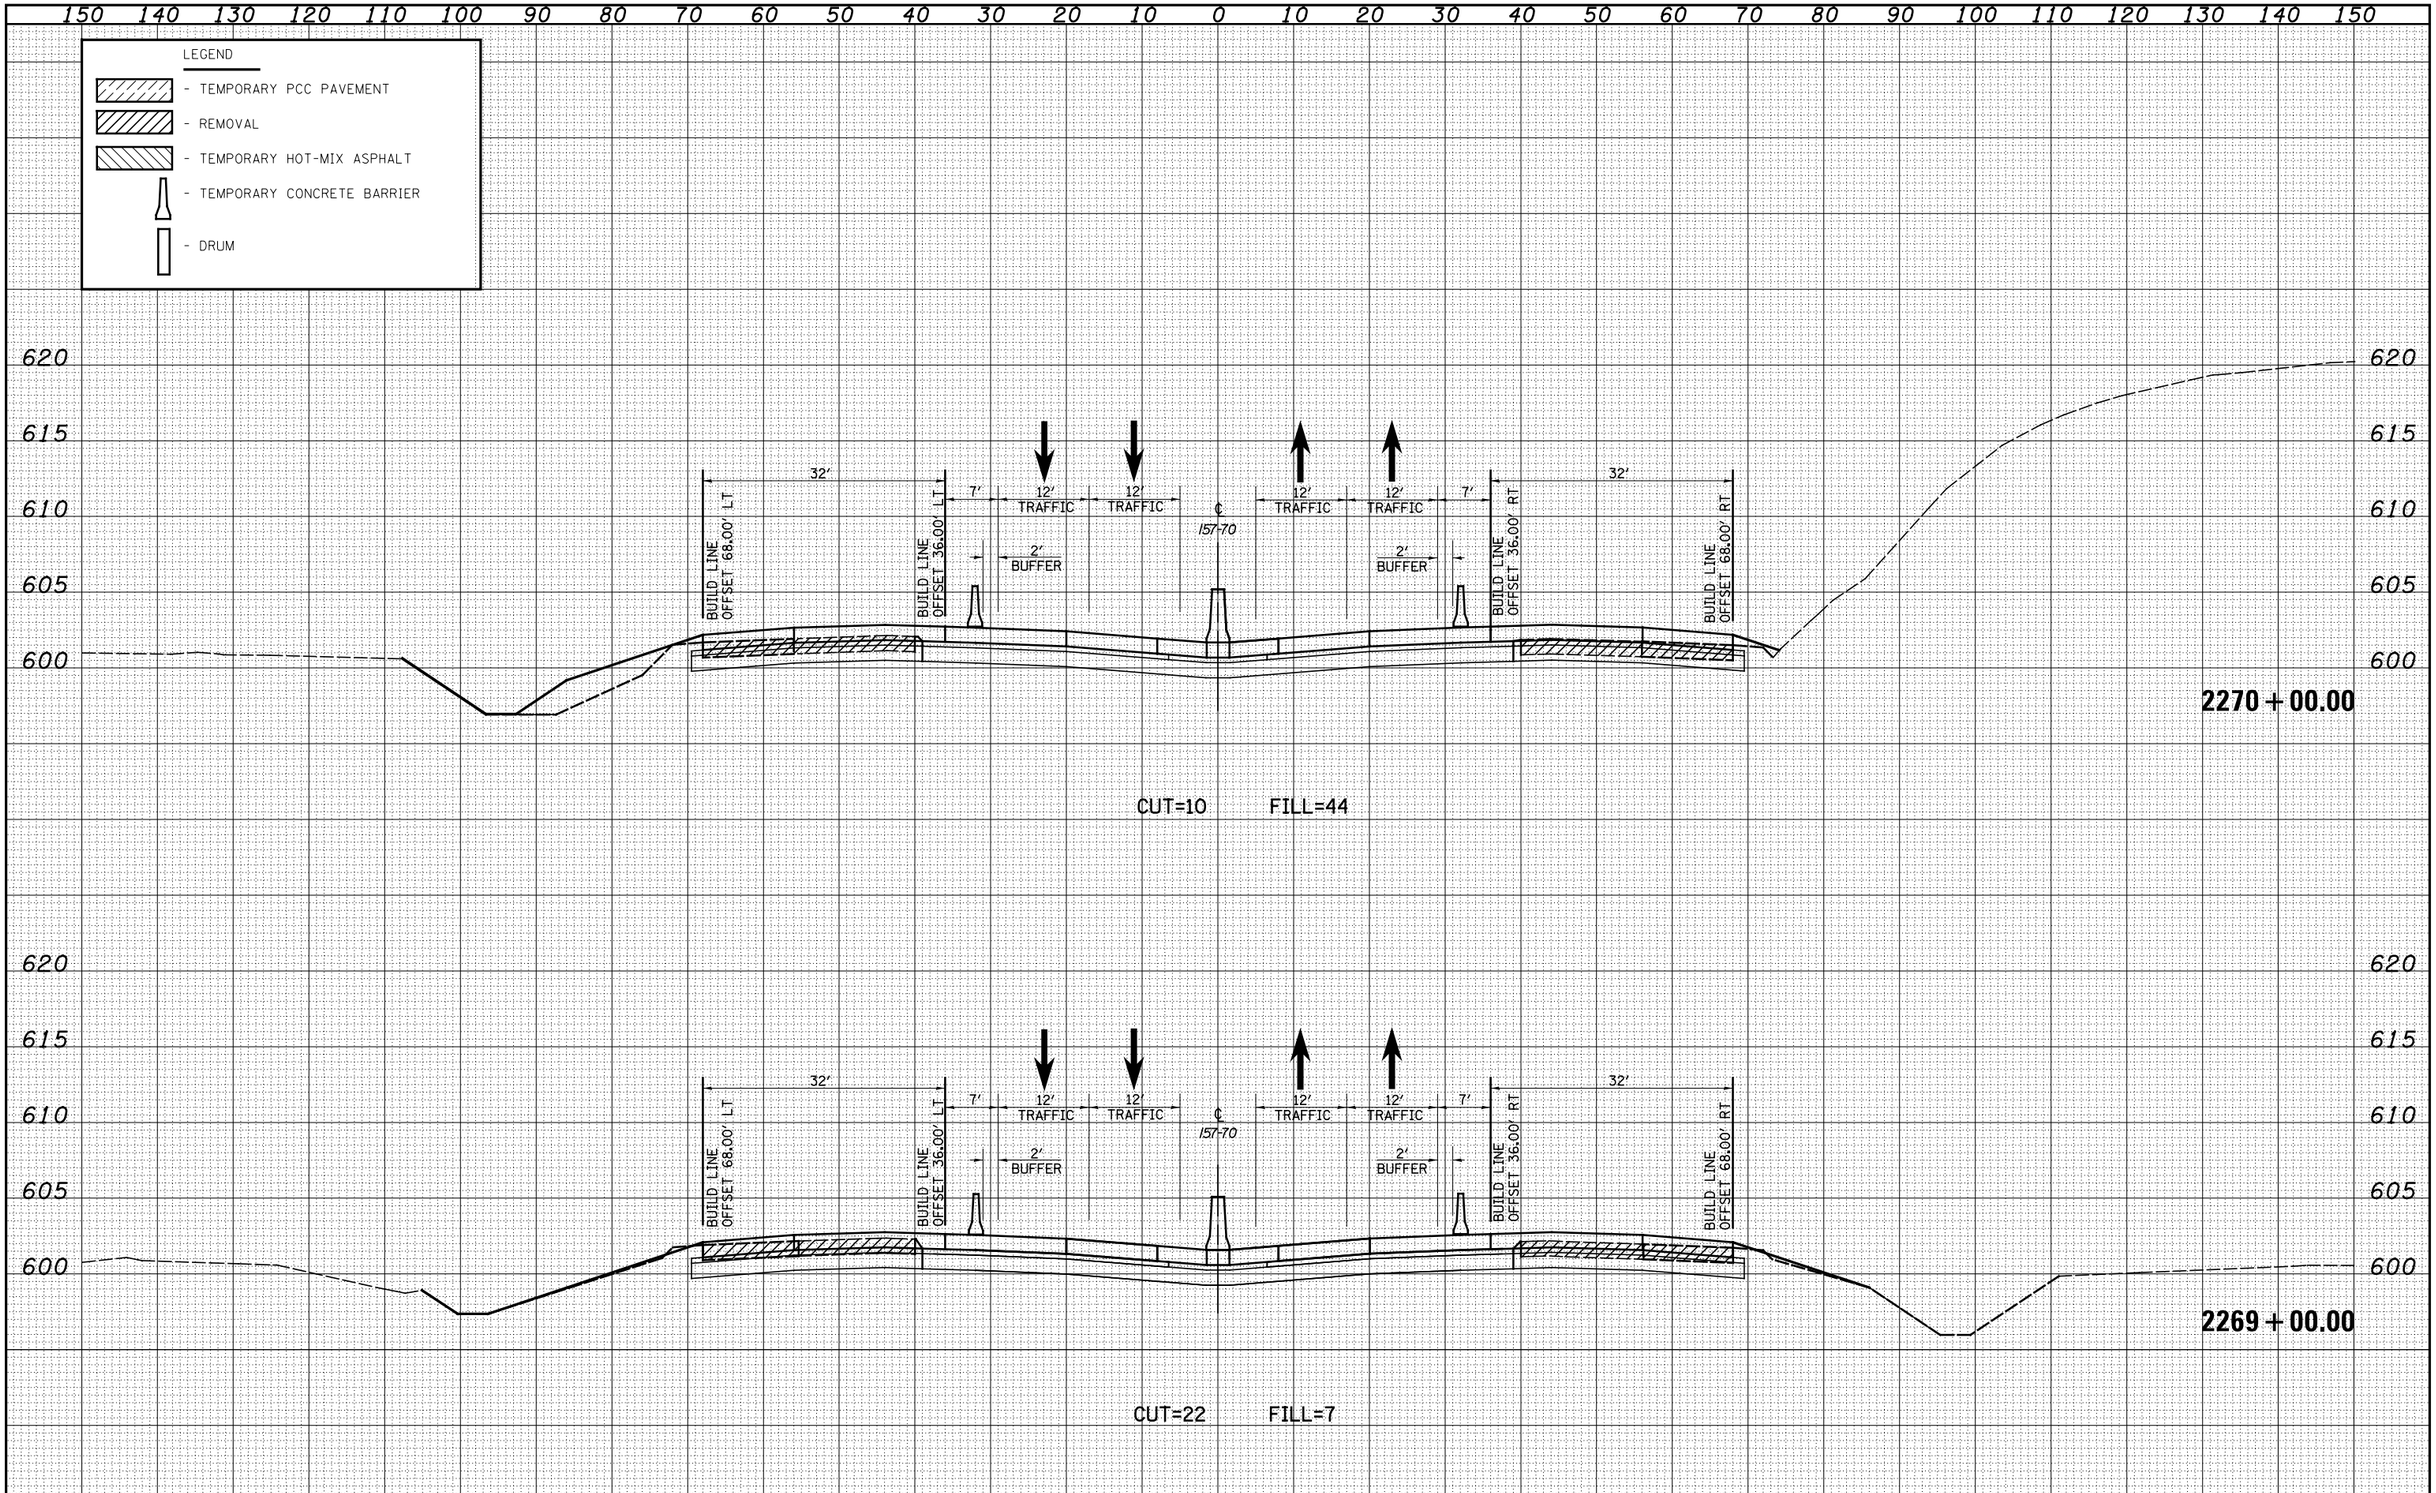

FINAL SURVEY	BY	DATE
SURVEYED		
PLOTTED		
TEMPLATE		
AREAS		
AREAS CHECKED		
NOTE BOOK NO.		

ORIGINAL SURVEY	BY	DATE
SURVEYED		
PLOTTED		
TEMPLATE		
AREAS		
AREAS CHECKED		
NOTE BOOK NO.		

FILE NAME = S:\Projects\403-00072_57-70\dgn\N TriLv\ssh_I5570_NTrilvMOT_S2.dgn	USER NAME = $USER$	DESIGNED - JWS	REVISED -
	PLOT SCALE = $SCALE$	DRAWN - LEC	REVISED -
	PLOT DATE = $DATE$	CHECKED - BRM	REVISED -
		DATE -	REVISED -

STATE OF ILLINOIS
DEPARTMENT OF TRANSPORTATION

MAINTENANCE OF TRAFFIC NORTH TRI LEVEL – I57/70 (STAGE 2)

SCALE: 1"=10' | SHEET NO. 2 OF 52 SHEETS | STA. 2269+00.00 TO STA. 2270+00.00

F.A. RTE.	SECTION	COUNTY	TOTAL SHEETS	SHEET NO.
57/70	(23-4)R	EFFINGHAM	1760	1193

CONTRACT NO. 74295

FED. ROAD DIST. NO. | ILLINOIS | FED. AID PROJECT