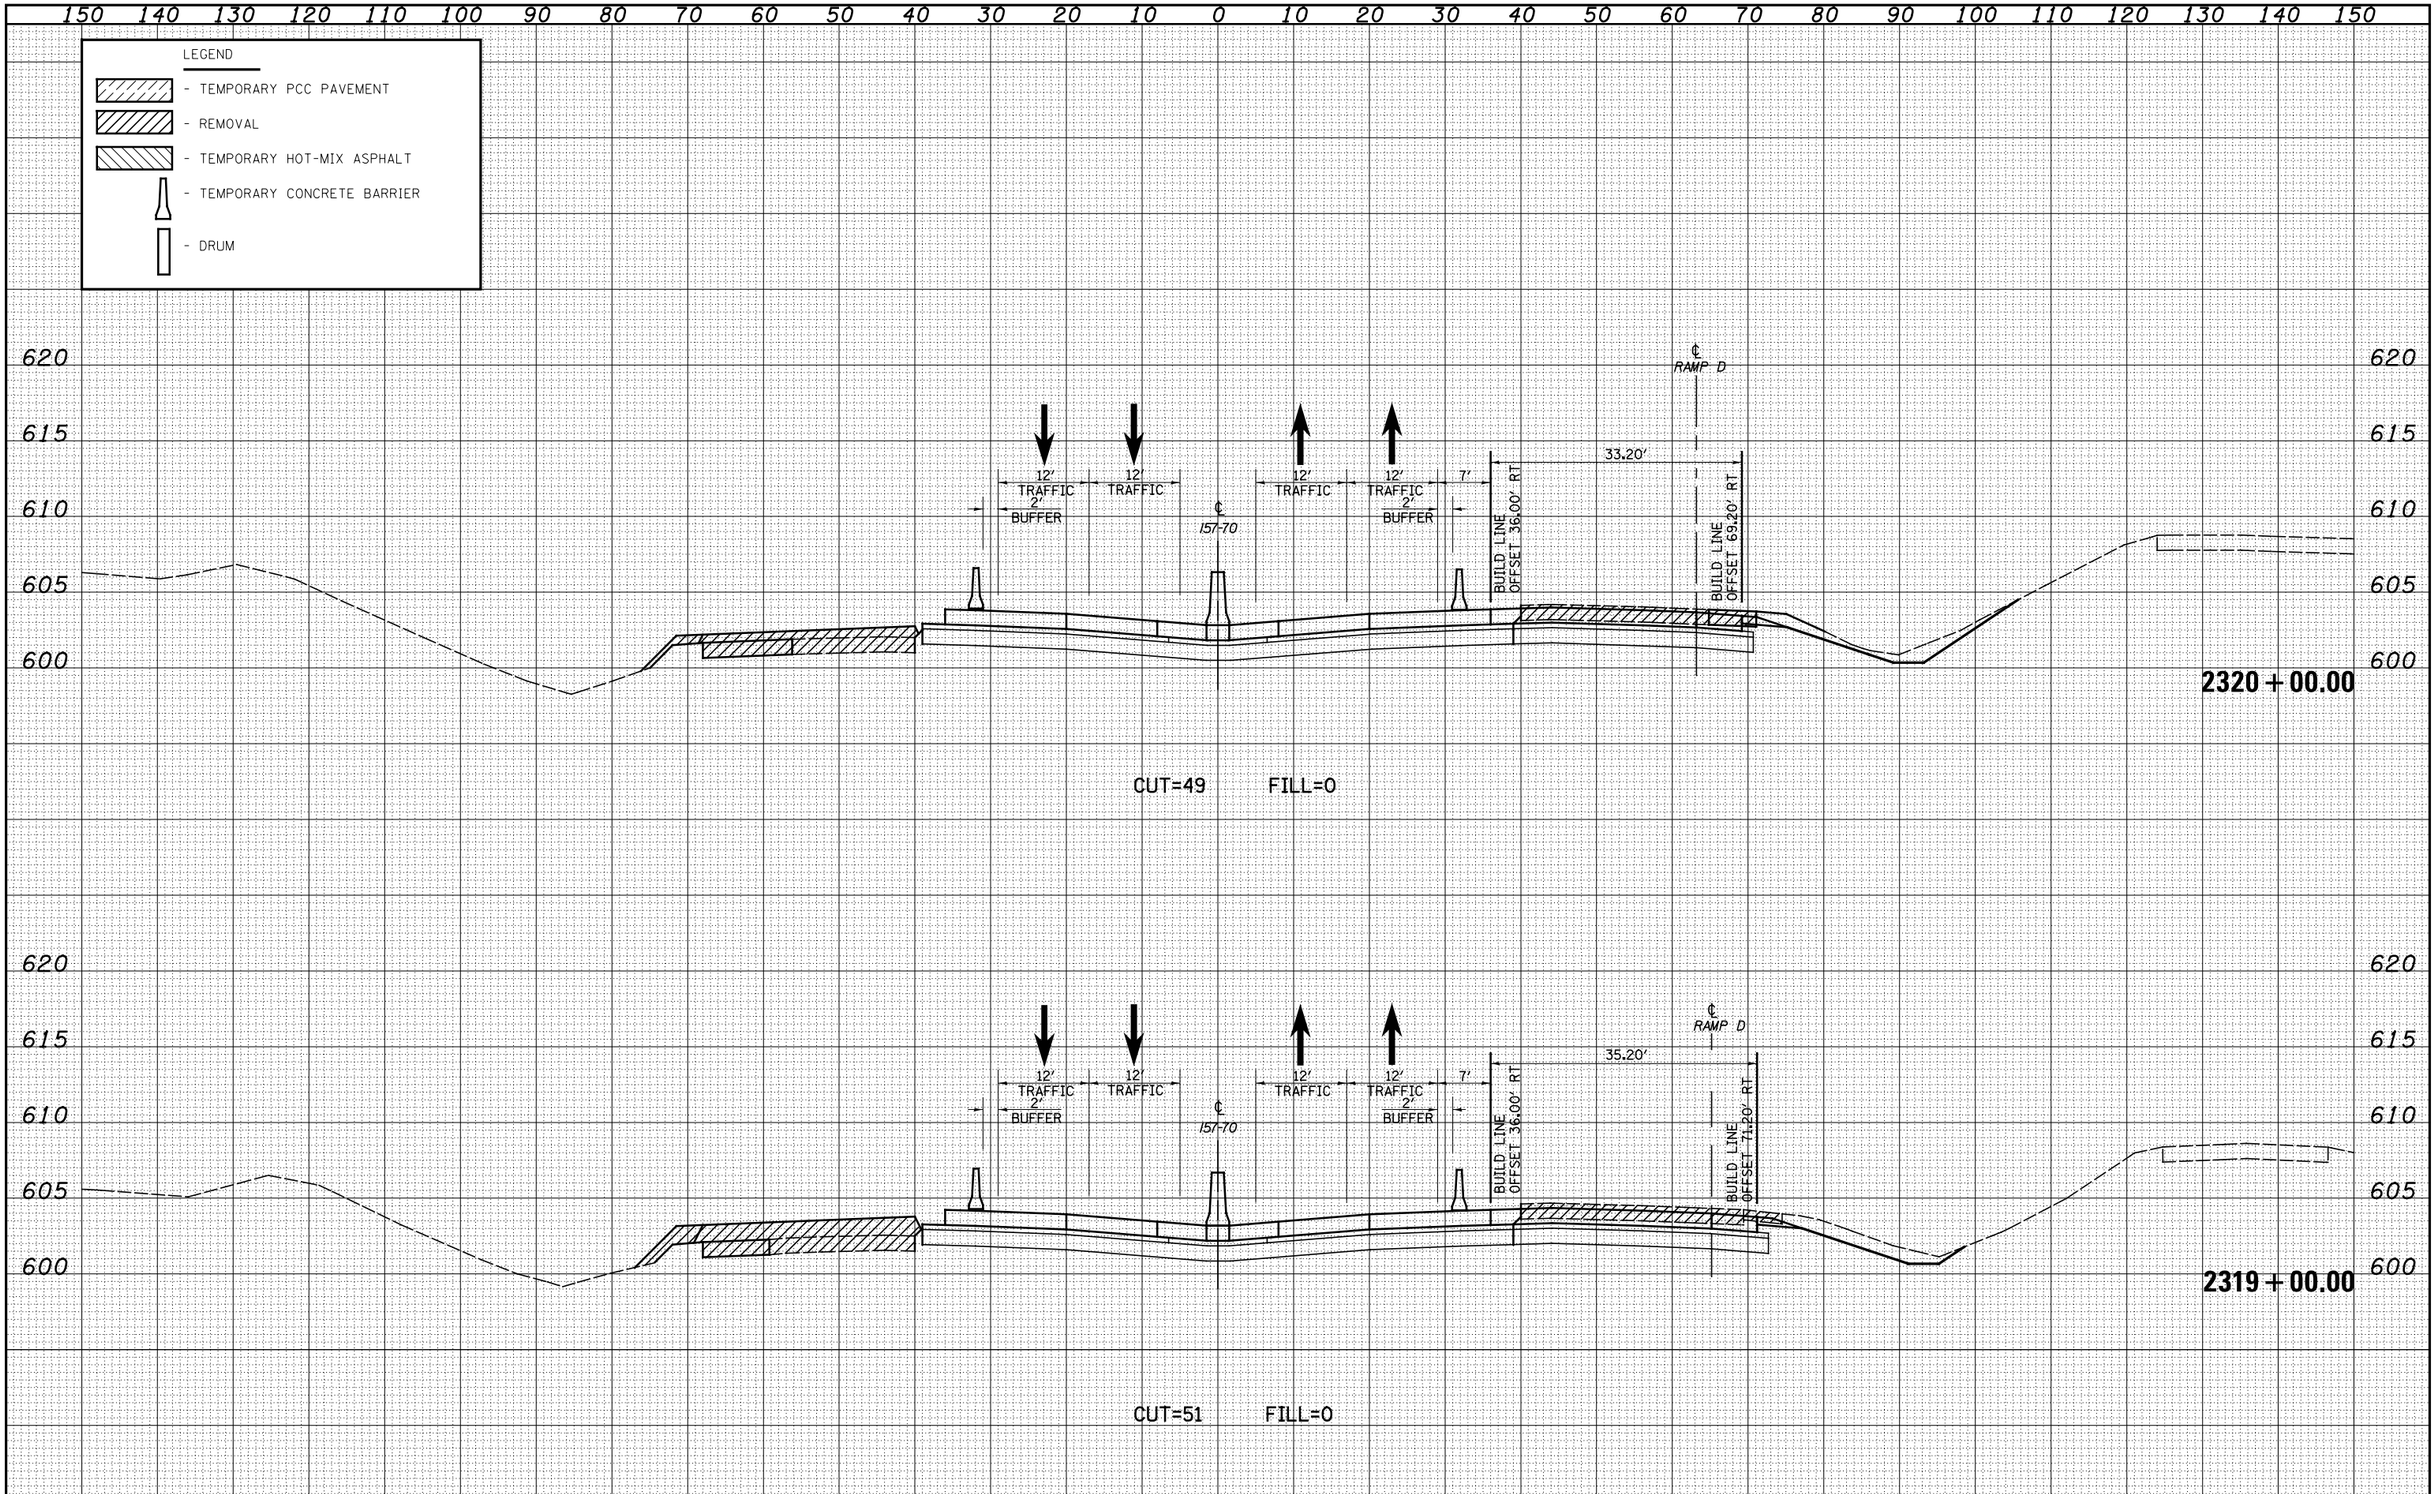

FINAL SURVEY		BY	DATE
	SURVEYED		
	PLOTTED		
	TEMPLATE		
NOTE BOOK	AREAS		
	AREAS CHECKED		
NO.			

ORIGINAL SURVEY		BY	DATE
	SURVEYED		
	PLOTTED		
	TEMPLATE		
NOTE BOOK	AREAS		
	AREAS CHECKED		
NO.			

FILE NAME = S:\Projects\403-00072_57-70\dgn\N Tr1Lv\xssh_I5570_NTr1lvM0T_S2.dgn	USER NAME = $USER$	DESIGNED - JWS	REVISED -
		DRAWN - LEC	REVISED -
	PLOT SCALE = $SCALE$	CHECKED - BRM	REVISED -
	PLOT DATE = $DATE$	DATE -	REVISED -

STATE OF ILLINOIS
DEPARTMENT OF TRANSPORTATION

MAINTENANCE OF TRAFFIC NORTH TRI LEVEL – I57/70 (STAGE 2)

SCALE: 1"=10' | SHEET NO. 39 OF 52 SHEETS | STA. 2319+00.00 TO STA. 2320+00.00

F.A. RTE.	SECTION	COUNTY	TOTAL SHEETS	SHEET NO.
57/70	(23-4)R	EFFINGHAM	1760	1230

CONTRACT NO. 74295

FED. ROAD DIST. NO. | ILLINOIS | FED. AID PROJECT