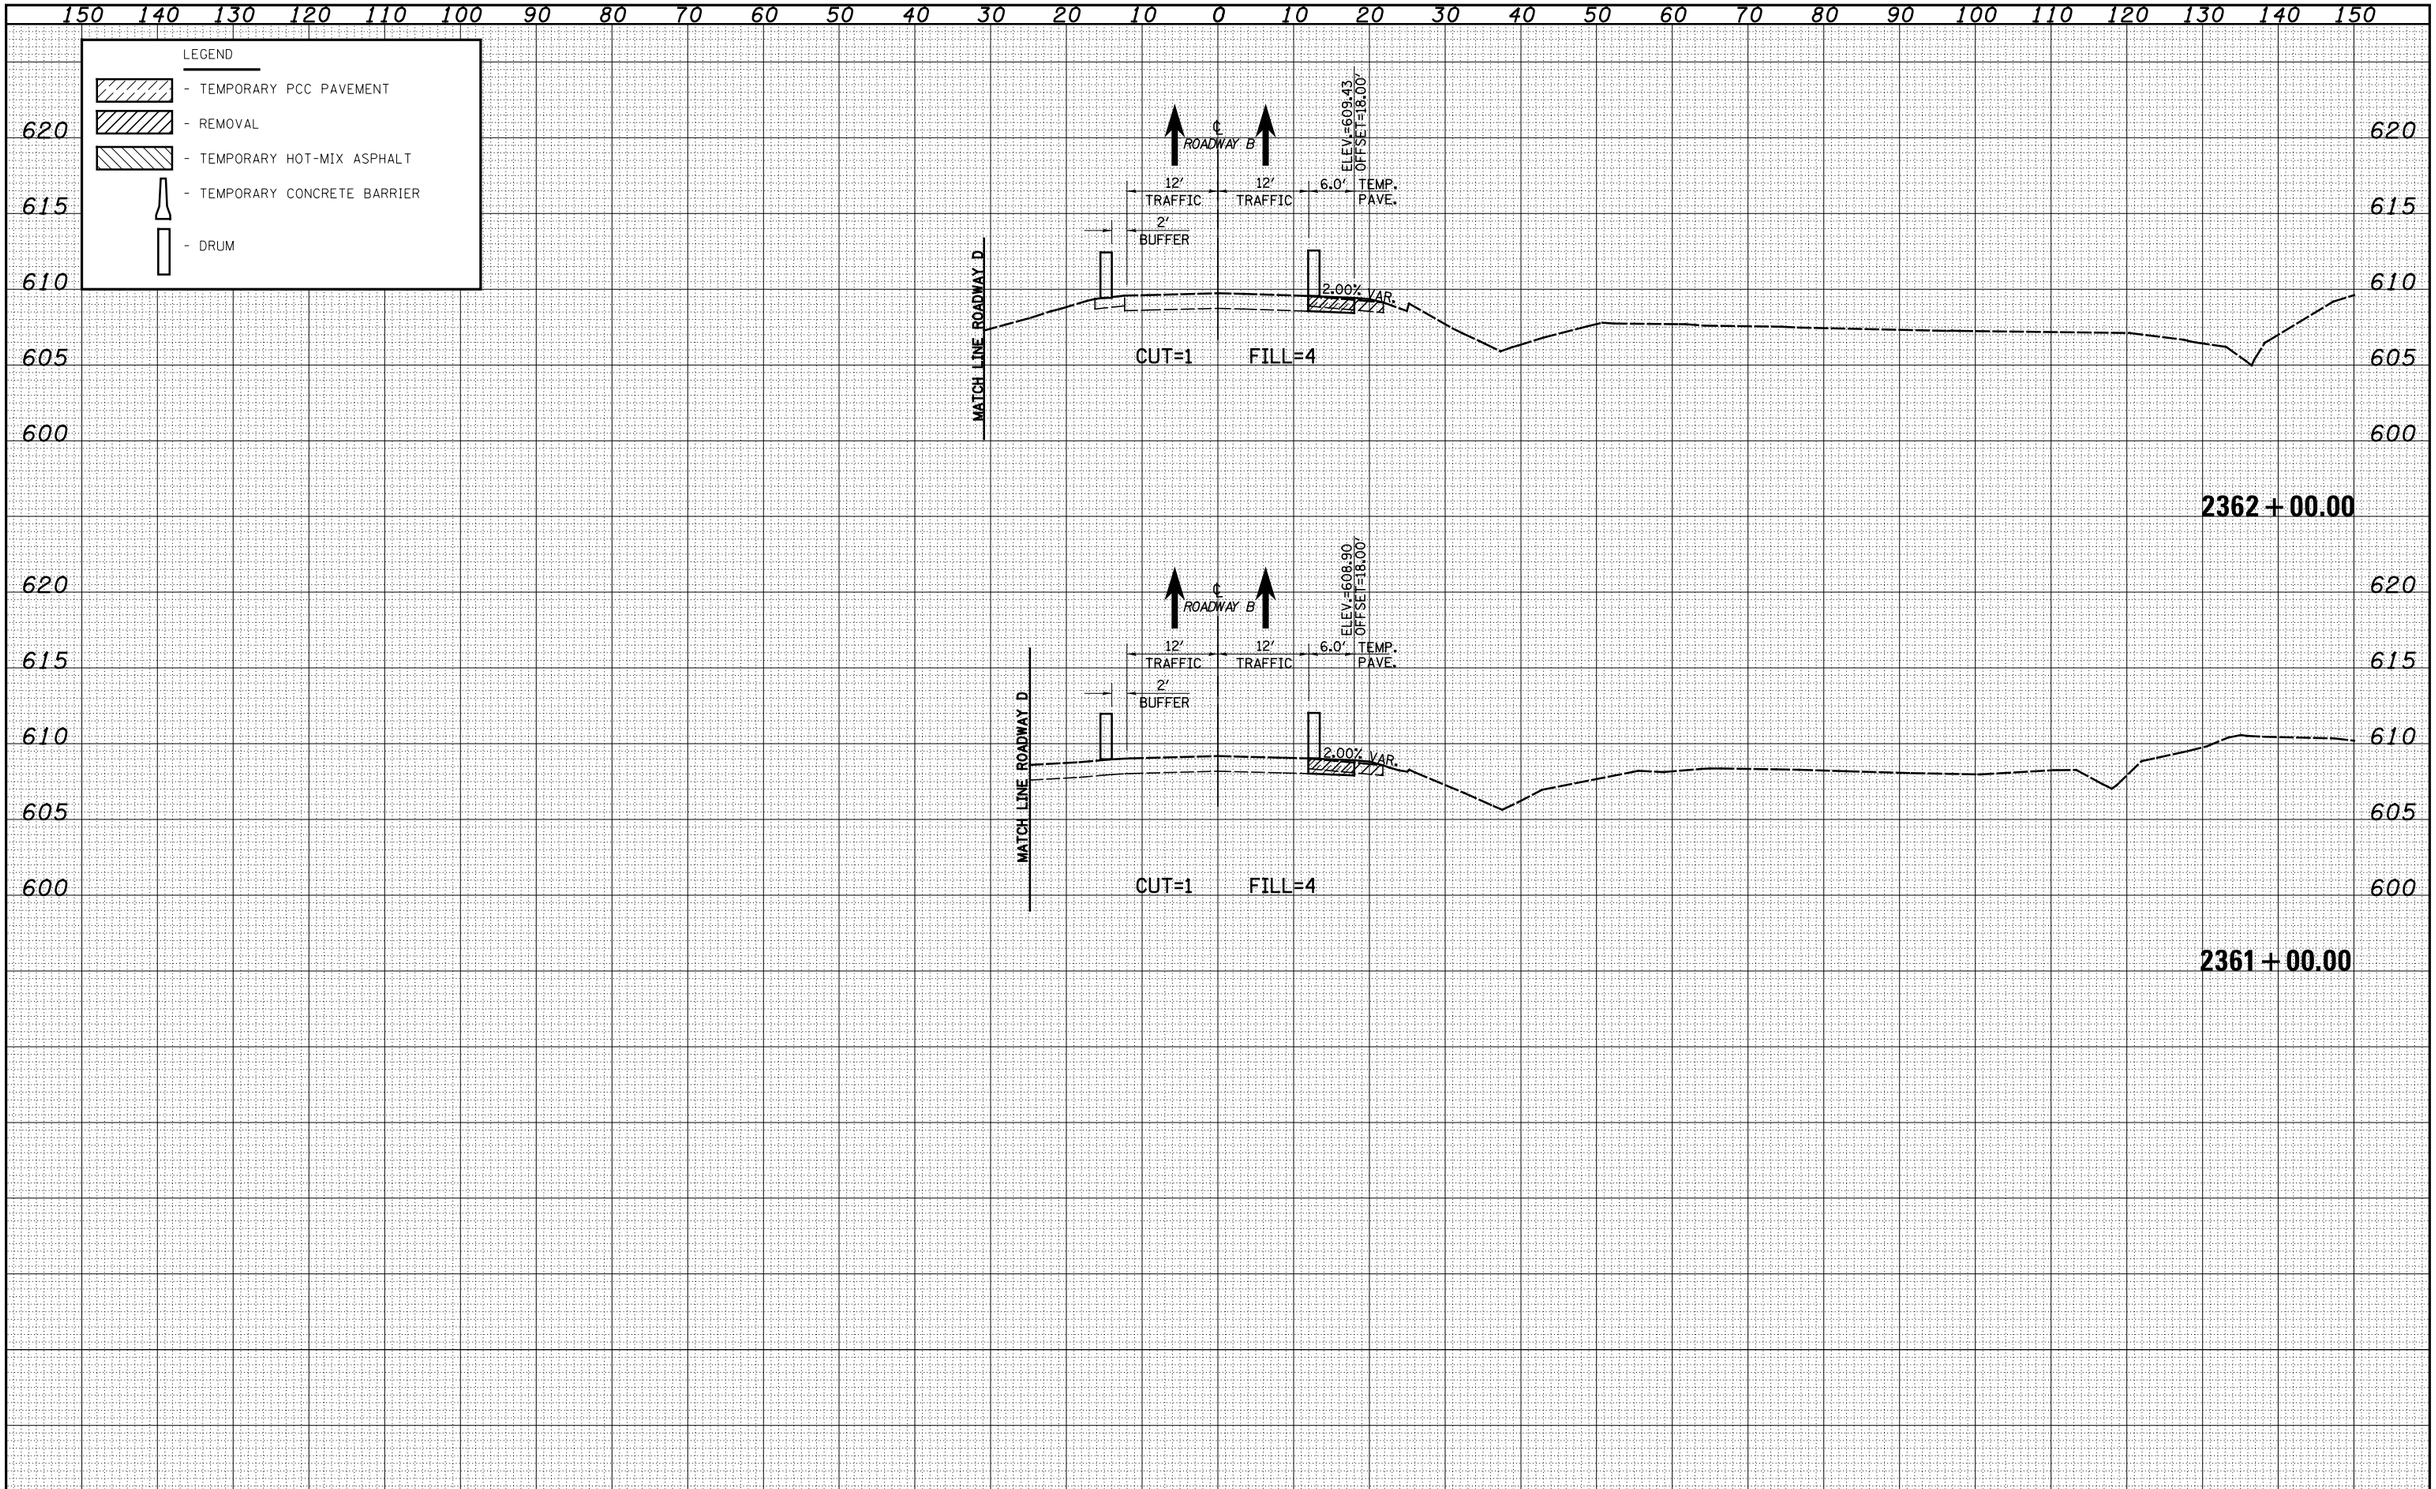

FINAL SURVEY	BY	DATE
SURVEYED		
PLOTTED		
TEMPLATE		
AREAS		
AREAS CHECKED		
NOTE BOOK NO.		

ORIGINAL SURVEY	BY	DATE
SURVEYED		
PLOTTED		
TEMPLATE		
AREAS		
AREAS CHECKED		
NOTE BOOK NO.		

FILE NAME = S:\Projects\4B3-80072.57-70\dgn\IR IrnLx\sosh.170MOSB01.PSLdgn

USER NAME = $USER$
PLOT SCALE = $SCALE$
PLOT DATE = $DATE$

DESIGNED - JWS
DRAWN - SGK
CHECKED - BRM
DATE - 5-02-08

REVISED -
REVISED -
REVISED -
REVISED -

STATE OF ILLINOIS
DEPARTMENT OF TRANSPORTATION

MAINTENANCE OF TRAFFIC NORTH TRI LEVEL – ROADWAY B (PRE-STAGE 1)

SCALE: 1"=10' | SHEET NO. 10 OF 30 SHEETS | STA. 2361+00.00 TO STA. 2362+00.00

F.A.I. RTE.	SECTION	COUNTY	TOTAL SHEETS	SHEET NO.
57/70	(25-4)R	EFFINGHAM	1760	1288

CONTRACT NO. 74295

FED. ROAD DIST. NO. | ILLINOIS | FED. AID PROJECT