150 140 130 120 110 100 90 80 70 60 50 40 30 20 10 0 10 20 30 40 50 60 70 80 90 100 110 120 130 140 150

620 615 610 605 600

LEGEND

- TEMPORARY PCC PAVEMENT
- REMOVAL
- TEMPORARY HOT-MIX ASPHALT
- TEMPORARY CONCRETE BARRIER
- DRUM

CUT=11 FILL=1

2362+00.00

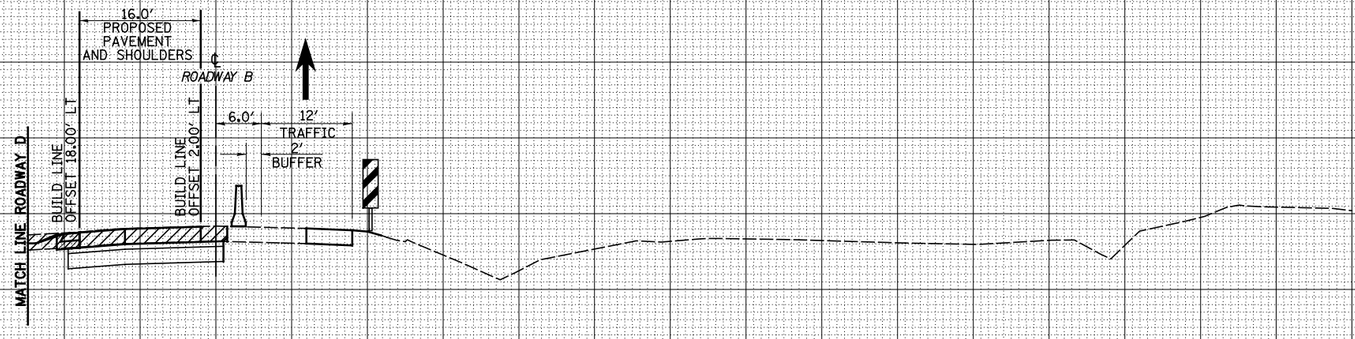

CUT=7 FILL=2

2361+00.00

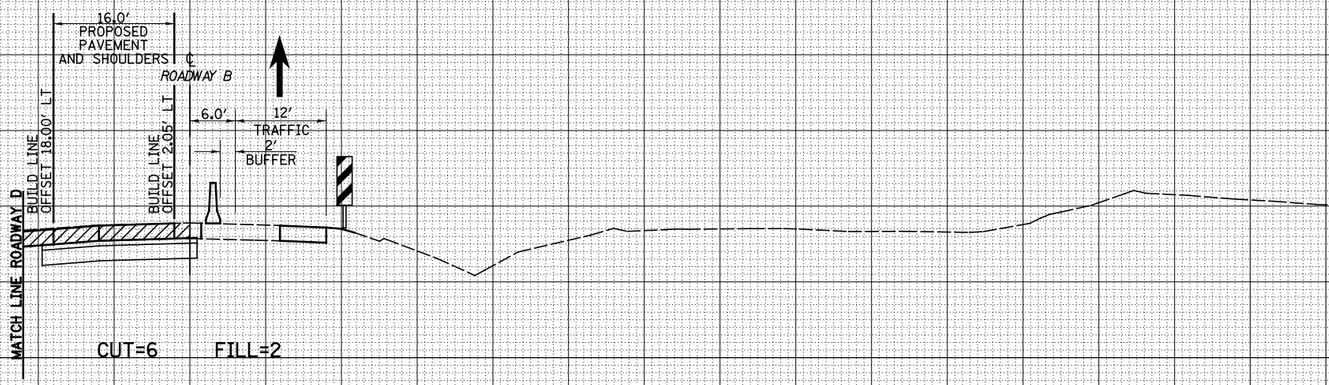

CUT=6 FILL=2

2360+51.11

150 140 130 120 110 100 90 80 70 60 50 40 30 20 10 0 10 20 30 40 50 60 70 80 90 100 110 120 130 140 150

FILE NAME = S:\Projects\HRI-80072.57-TP\dgn\IR TriLevl\roadb_TRIMSTAGE1.SLdgn	USER NAME = $USER$	DESIGNED - JWS	REVISED -	STATE OF ILLINOIS DEPARTMENT OF TRANSPORTATION	MAINTENANCE OF TRAFFIC NORTH TRI LEVEL – ROADWAY B (STAGE 1)
		DRAWN - SGK	REVISED -		
	PLOT SCALE = $SCALE$	CHECKED - BRM	REVISED -		SCALE: 1"=10' | SHEET NO. 10 OF 30 SHEETS | STA. 2361+00.00 TO STA. 2362+00.00
	PLOT DATE = $DATE$	DATE - 5-02-08	REVISED -		

F.A.I. RTE.	SECTION	COUNTY	TOTAL SHEETS	SHEET NO.
57/70	(25-4)R	EFFINGHAM	1760	1318
		CONTRACT NO. 74295		
FED. ROAD DIST. NO.	ILLINOIS	FED. AID PROJECT		

FINAL SURVEY — NOTE BOOK — SURVEYED — PLOTTED — TEMPLATE — AREAS — AREAS CHECKED — NO. — BY — DATE

ORIGINAL SURVEY — NOTE BOOK — SURVEYED — PLOTTED — TEMPLATE — AREAS — AREAS CHECKED — NO. — BY — DATE