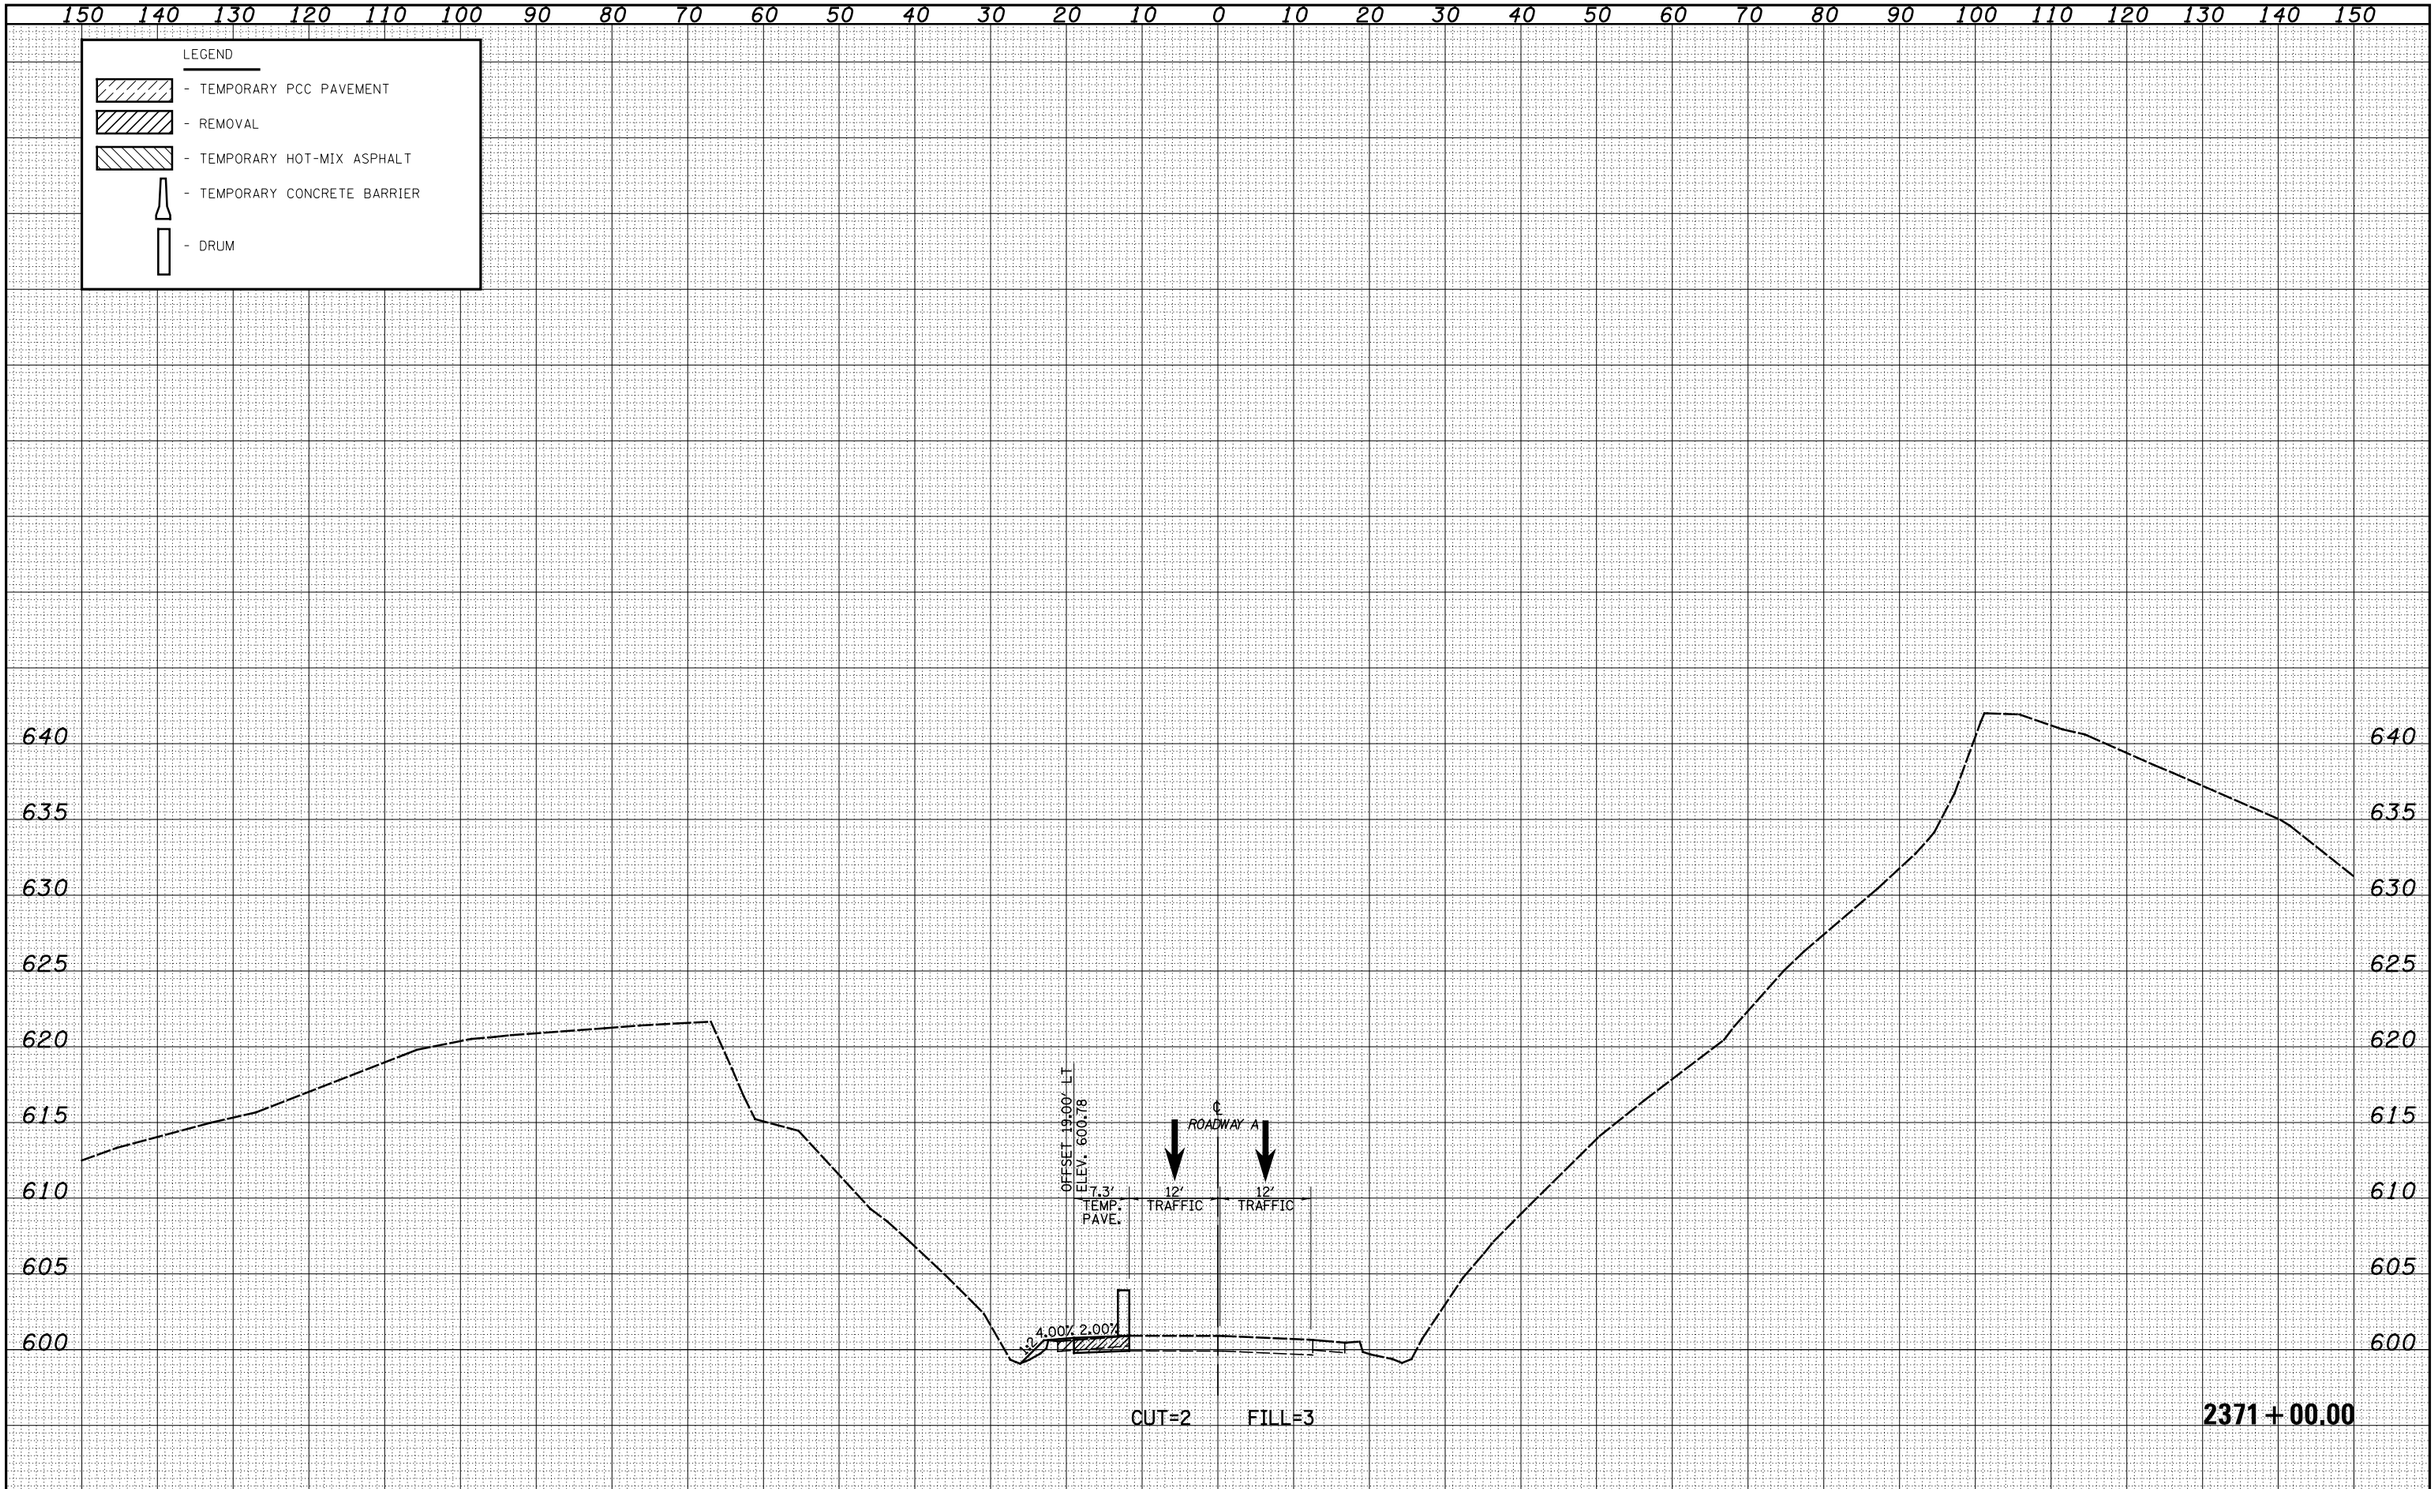

FINAL SURVEY		BY	DATE
NOTE BOOK	SURVEYED		
	PLOTTED		
	TEMPLATE		
	AREAS		
NO.	AREAS CHECKED		

ORIGINAL SURVEY		BY	DATE
NOTE BOOK	SURVEYED		
	PLOTTED		
	TEMPLATE		
	AREAS		
NO.	AREAS CHECKED		

FILE NAME = S:\Projects\482-80072.57-70\dgn\IR TrnLn\sesh_17MNSGNP01.PSLdgn	USER NAME = $USER$	DESIGNED - JWS	REVISED -
		DRAWN - SGK	REVISED -
	PLOT SCALE = $SCALE$	CHECKED - BRM	REVISED -
	PLOT DATE = $DATE$	DATE - 12-15-08	REVISED -

STATE OF ILLINOIS
DEPARTMENT OF TRANSPORTATION

MAINTENANCE OF TRAFFIC NORTH TRI LEVEL – ROADWAY A (PRE-STAGE 1)

SCALE: 1"=10' | SHEET NO. 16 OF 33 SHEETS | STA. 2371+00.00 TO STA. 2371+00.00

F.A.I. RTE.	SECTION	COUNTY	TOTAL SHEETS	SHEET NO.
57/70	(25-4)R	EFFINGHAM	1760	1509
		CONTRACT NO. 74295		

FED. ROAD DIST. NO. | ILLINOIS | FED. AID PROJECT