FINAL SURVEY	NOTE BOOK	NO.
SURVEYED		
PLOTTED		
TEMPLATE		
AREAS		
AREAS CHECKED		

BY	DATE

ORIGINAL SURVEY	NOTE BOOK	NO.
SURVEYED		
PLOTTED		
TEMPLATE		
AREAS		
AREAS CHECKED		

BY	DATE

150 140 130 120 110 100 90 80 70 60 50 40 30 20 10 0 10 20 30 40 50 60 70 80 90 100 110 120 130 140 150

LEGEND

- TEMPORARY PCC PAVEMENT
- REMOVAL
- TEMPORARY HOT-MIX ASPHALT
- TEMPORARY CONCRETE BARRIER
- DRUM

640 635 630 625 620 615 610 605 600

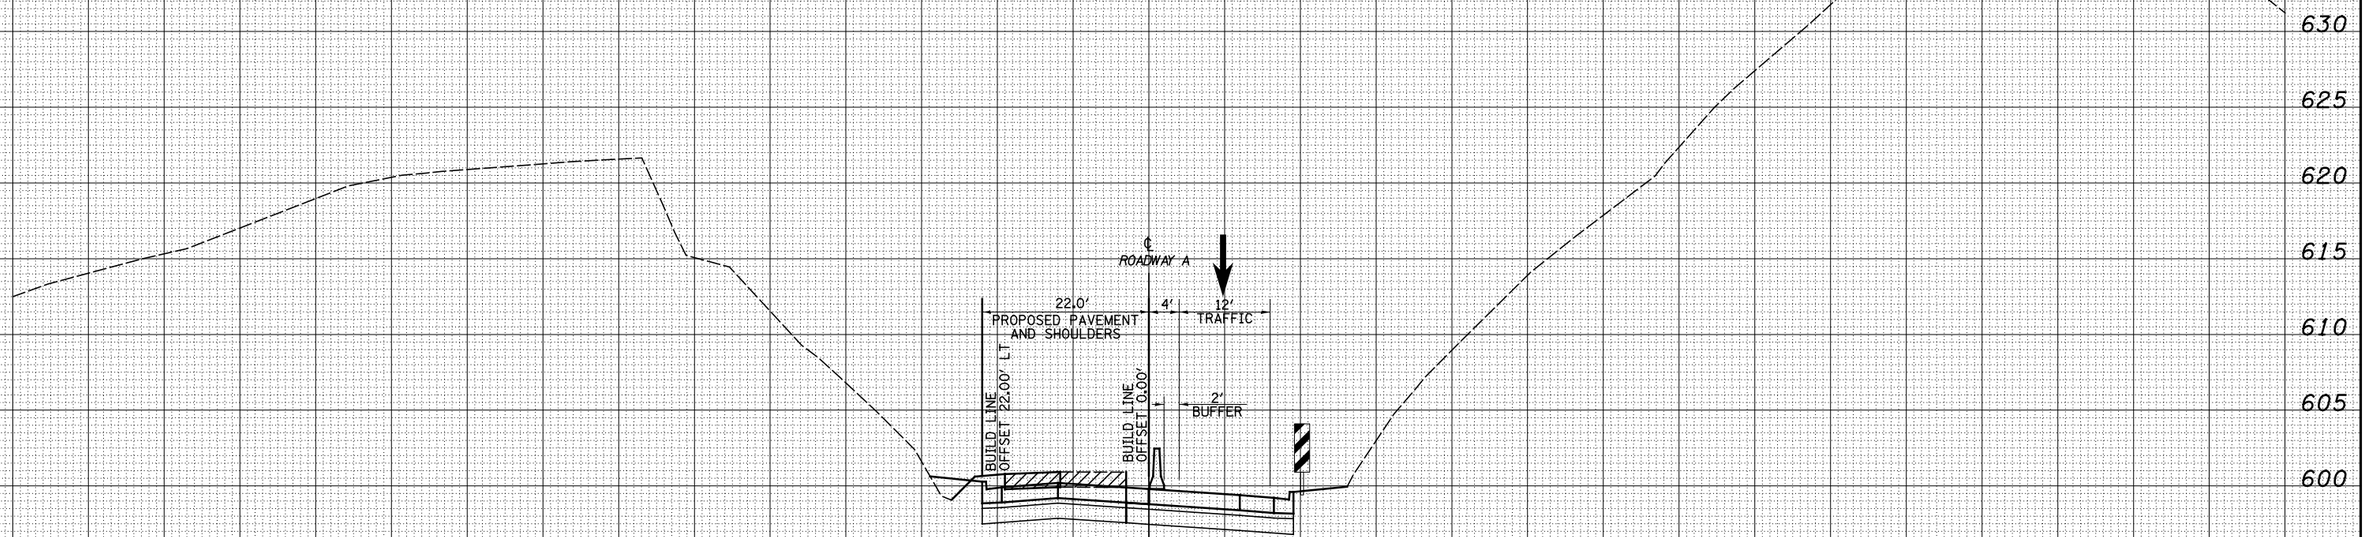

CUT=29 FILL=3

2371+00.00

150 140 130 120 110 100 90 80 70 60 50 40 30 20 10 0 10 20 30 40 50 60 70 80 90 100 110 120 130 140 150

FILE NAME = S:\Projects\483-00072.57-70\dgn\IX Trd_L\xsect_TRDNSAM01.S2.dgn	USER NAME = $USER$	DESIGNED - JWS	REVISED -
		DRAWN - SGK	REVISED -
	PLOT SCALE = $SCALE$	CHECKED - BRM	REVISED -
	PLOT DATE = $DATE$	DATE - 12-16-08	REVISED -

STATE OF ILLINOIS
DEPARTMENT OF TRANSPORTATION

MAINTENANCE OF TRAFFIC NORTH TRI LEVEL – ROADWAY A (STAGE 2)

SCALE: 1"=10' | SHEET NO. 16 OF 33 SHEETS | STA. 2371+00.00 TO STA. 2371+00.00

F.A.I. RTE.	SECTION	COUNTY	TOTAL SHEETS	SHEET NO.
57/70	(25-4)R	EFFINGHAM	1760	1580
		CONTRACT NO. 74295		
FED. ROAD DIST. NO.	ILLINOIS	FED. AID PROJECT		