PLAN
SURVEYED
PLOTTED
ALIGNMENT CHECKED
RT. OF WAY CHECKED
CADD FILE NAME
NOTE BOOK
NO.
BY
DATE

PROFILE
SURVEYED
PLOTTED
DESIGN CHECKED
BAR. NOTED
STRUCTURE NOTATNS CHKD
NOTE BOOK
NO.
BY
DATE

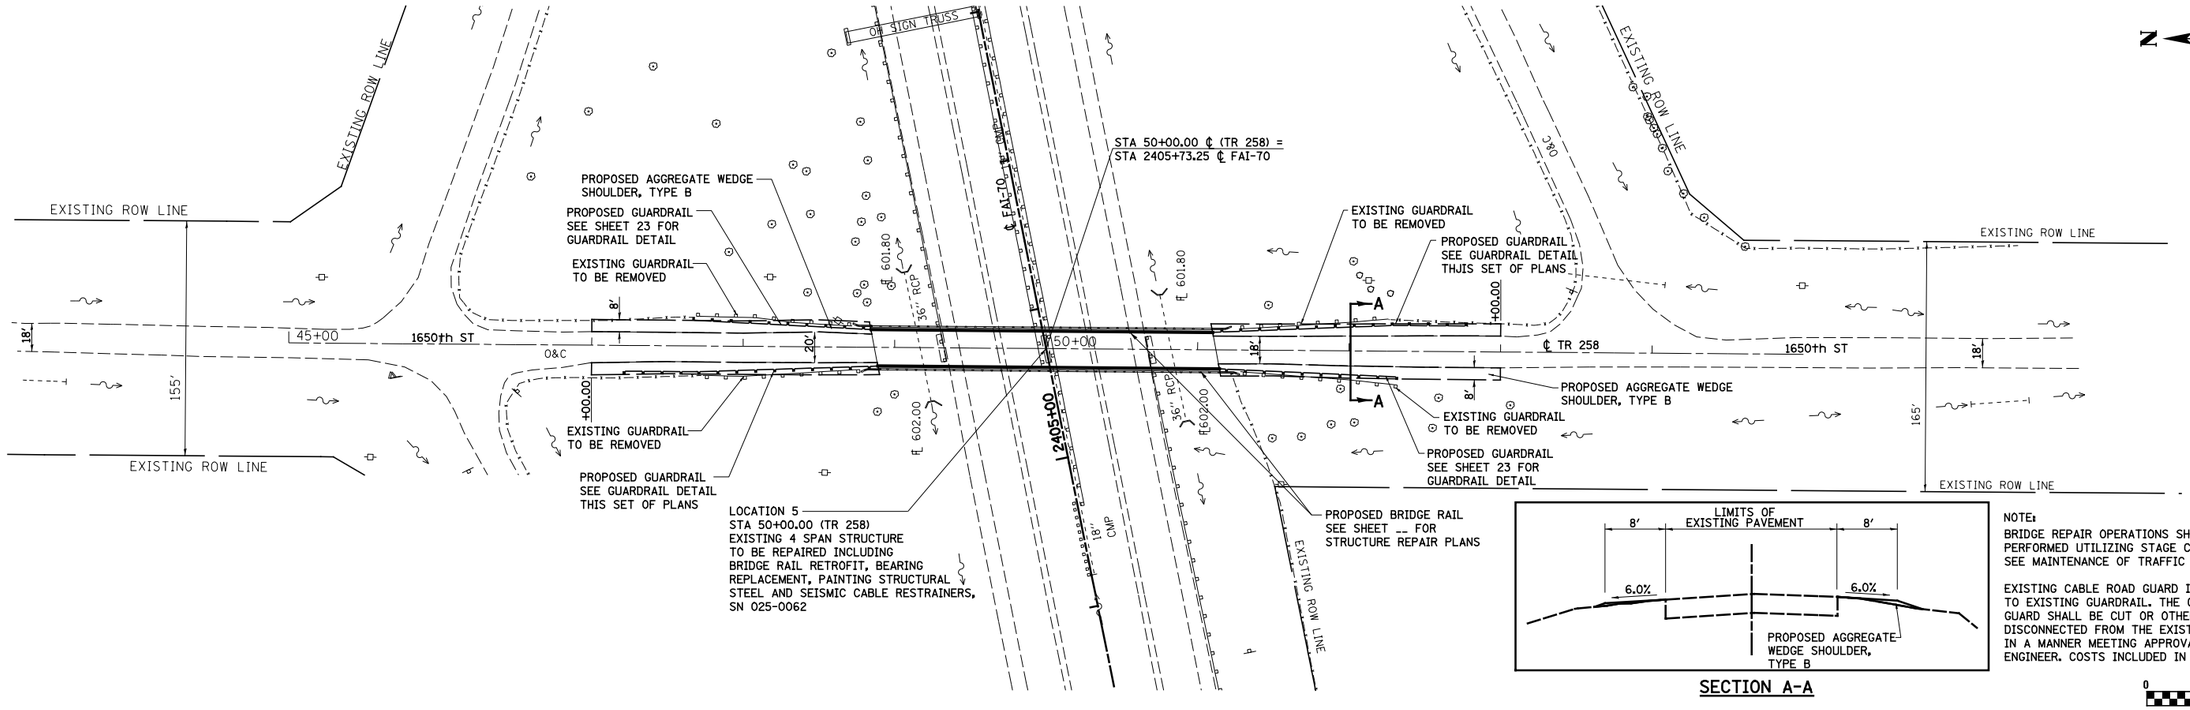

SECTION A-A

NOTE:
BRIDGE REPAIR OPERATIONS SHALL BE PERFORMED UTILIZING STAGE CONSTRUCTION. SEE MAINTENANCE OF TRAFFIC DETAILS.

EXISTING CABLE ROAD GUARD IS CONNECTED TO EXISTING GUARDRAIL. THE CABLE ROAD GUARD SHALL BE CUT OR OTHERWISE DISCONNECTED FROM THE EXISTING GUARDRAIL IN A MANNER MEETING APPROVAL OF THE ENGINEER. COSTS INCLUDED IN GUARDRAIL REMOVAL.

0 50' 100'

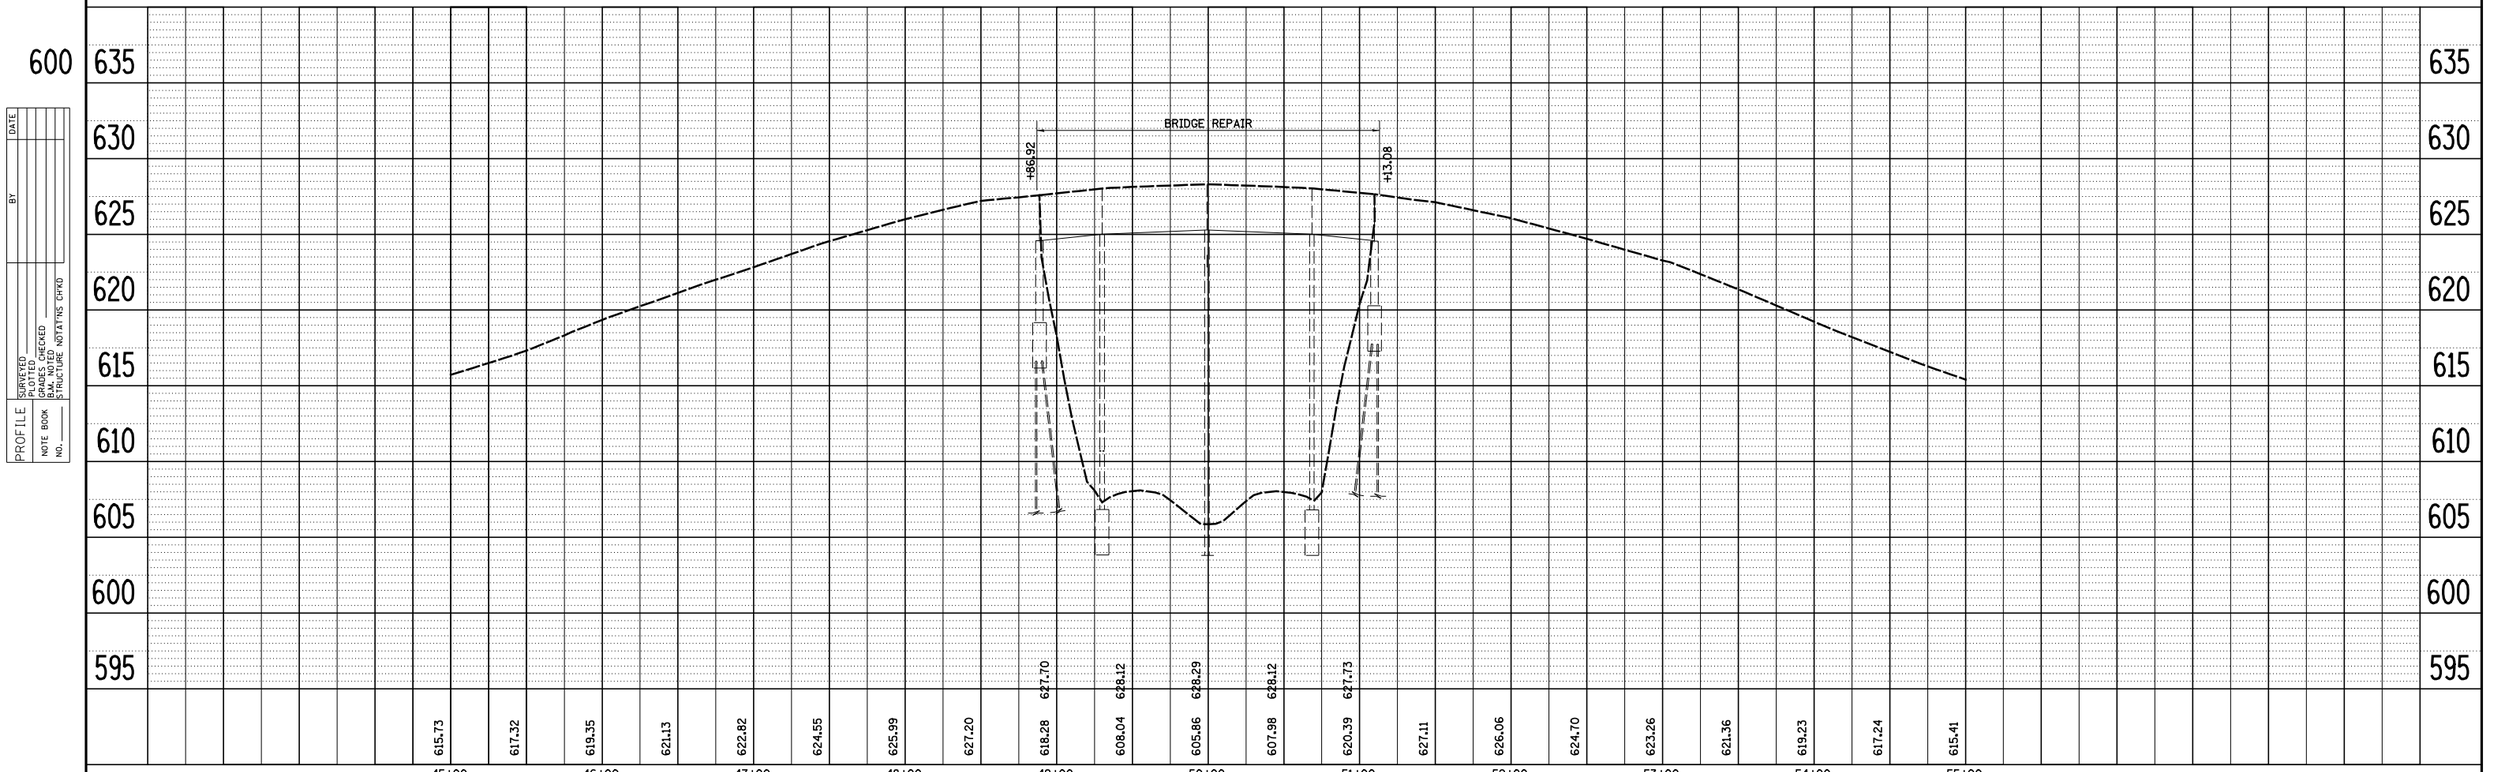

FILE NAME = S:\Projects\1483-00872.57-70\dgn\Br Repair\Work\PP_1650th.dgn	USER NAME = $USER$	DESIGNED - JWS	REVISED -
		DRAWN - PDB	REVISED -
	PLOT SCALE = $SCALE$	CHECKED - BRM	REVISED -
	PLOT DATE = $DATE$	DATE - 7-21-08	REVISED -

STATE OF ILLINOIS
DEPARTMENT OF TRANSPORTATION

LOCATION 5
PLAN AND PROFILE, 1650th ST. (TR258)

SCALE: 1"=50' | SHEET NO. 3 OF 3 SHEETS | STA. 2405+00.00 TO STA. 2420+00.00

F.A.I RTE.	SECTION	COUNTY	TOTAL SHEETS	SHEET NO.
57/70	(25-4)BR	EFFINGHAM	1760	1672
			CONTRACT NO. 74295	
FED. ROAD DIST. NO.	ILLINOIS	FED. AID PROJECT		