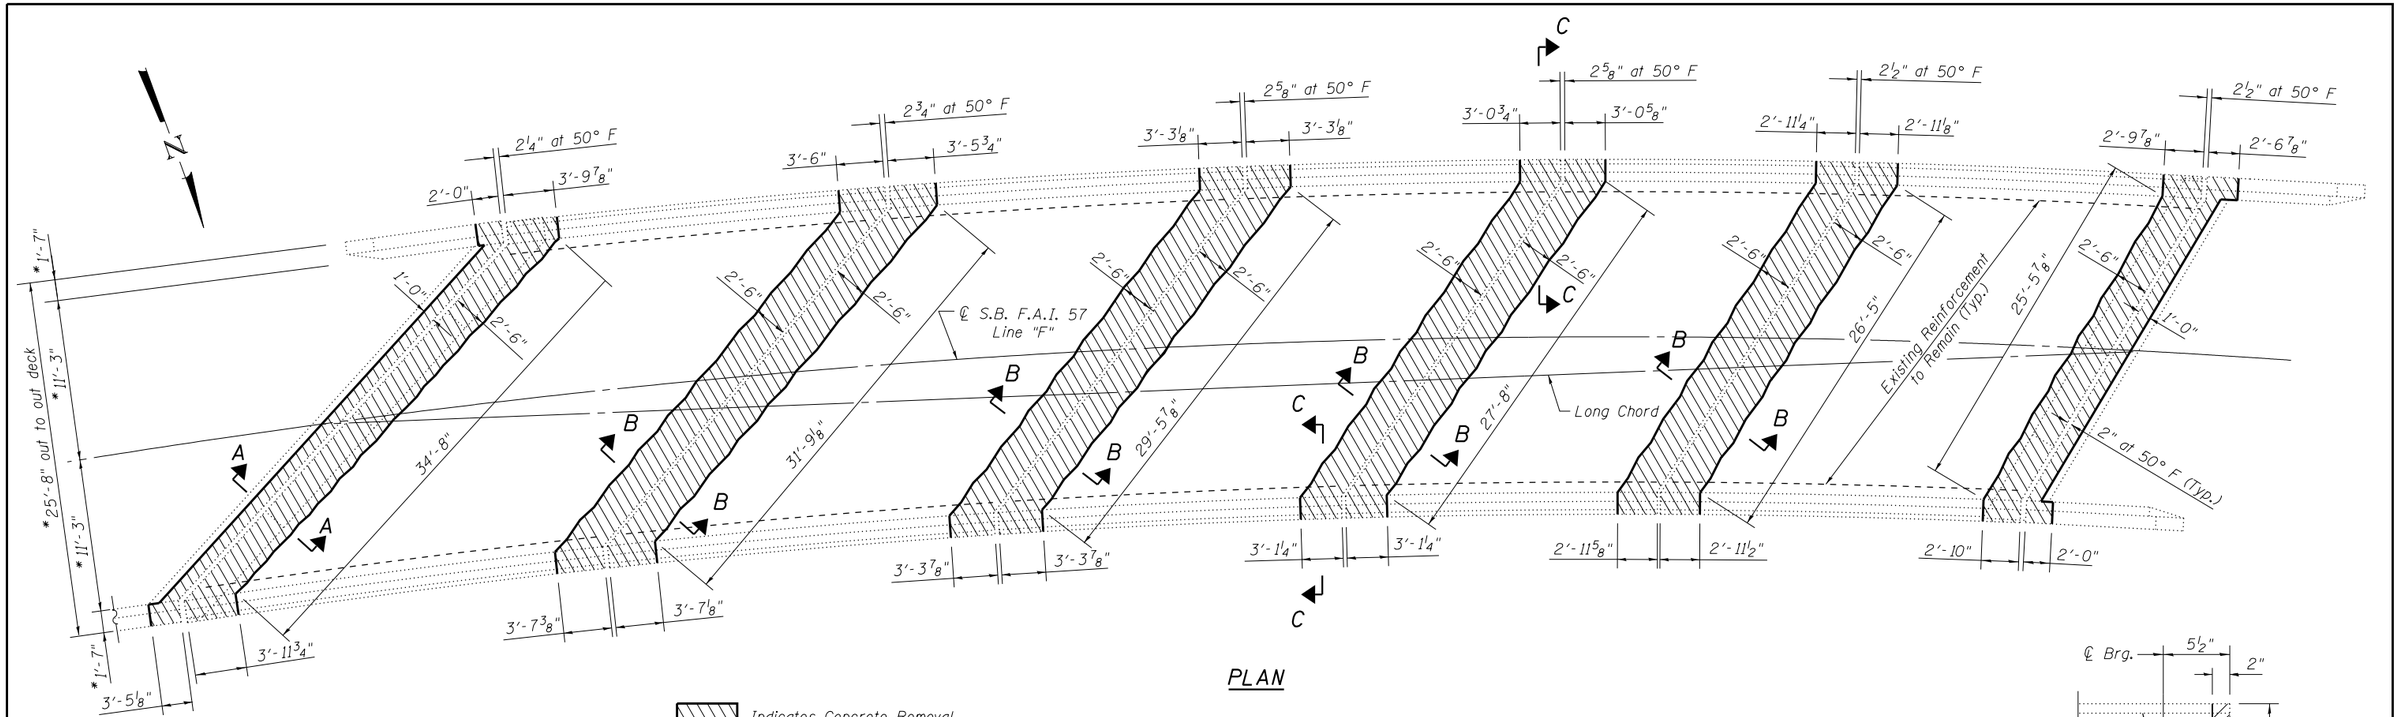

PLAN

Indicates Concrete Removal

*Radial Dimensions

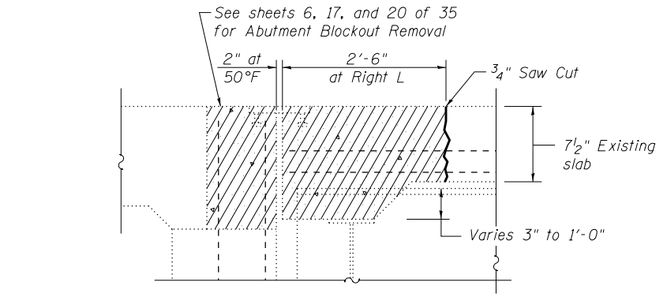

SECTION A-A

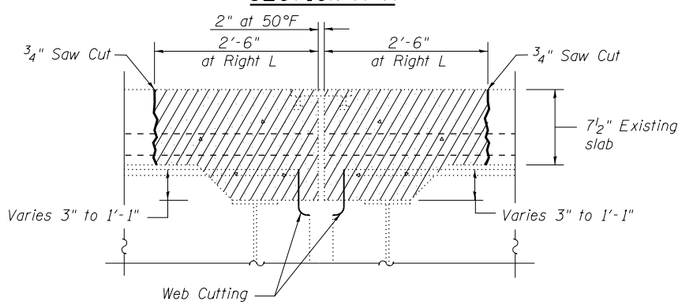

SECTION B-B

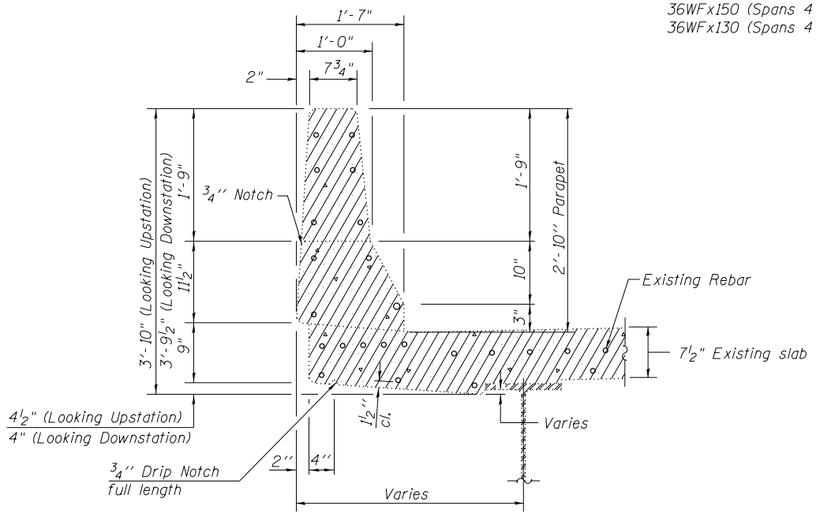

SECTION C-C

(at Right ∠)

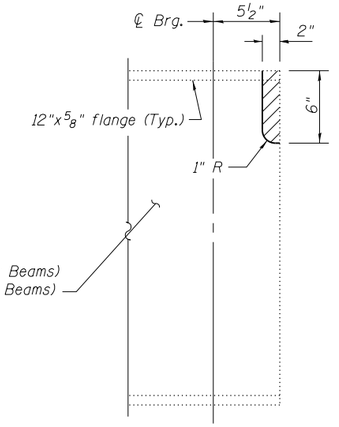

WEB CUTTING DETAIL

(Hatched area indicates structural steel removal)

The cost of this work is included in the cost of Concrete Removal.

BILL OF MATERIAL

Item	Unit	Total
Concrete Removal	Cu. Yd.	37.7

BERNARDIN • LOCHMUELLER & ASSOCIATES, INC.
3 OAK DRIVE
MARYVILLE, ILLINOIS 62062
PHONE (618) 288-4665
FAX (618) 288-4666

FILE NAME = 025001 9-74295-004.dgn	USER NAME =	DESIGNED - B.B.	REVISED -
	Illinois Design Firm Number 184.001670	CHECKED - A.C.S.	REVISED -
	PLOT SCALE =	DRAWN - W.J.S.	REVISED -
	PLOT DATE = 2:3:54 PM 8/15/2013	CHECKED - C.J.F. & B.B.	REVISED -

STATE OF ILLINOIS
DEPARTMENT OF TRANSPORTATION

CONCRETE REMOVAL SUPERSTRUCTURE
STRUCTURE NO. 025-0019
SHEET NO. 4 OF 35 SHEETS

F.A.I. RTE.	SECTION	COUNTY	TOTAL SHEETS	SHEET NO.
57/70	(25-4HB)I-3	EFFINGHAM	1760	1709
		CONTRACT NO. 74295		
	ILLINOIS FED. AID PROJECT			