FINAL SURVEY	NOTE BOOK	NO.
SURVEYED		
PLOTTED		
TEMPLATE		
AREAS		
AREAS CHECKED		

BY	DATE

ORIGINAL SURVEY	NOTE BOOK	NO.
SURVEYED		
PLOTTED		
TEMPLATE		
AREAS		
AREAS CHECKED		

BY	DATE

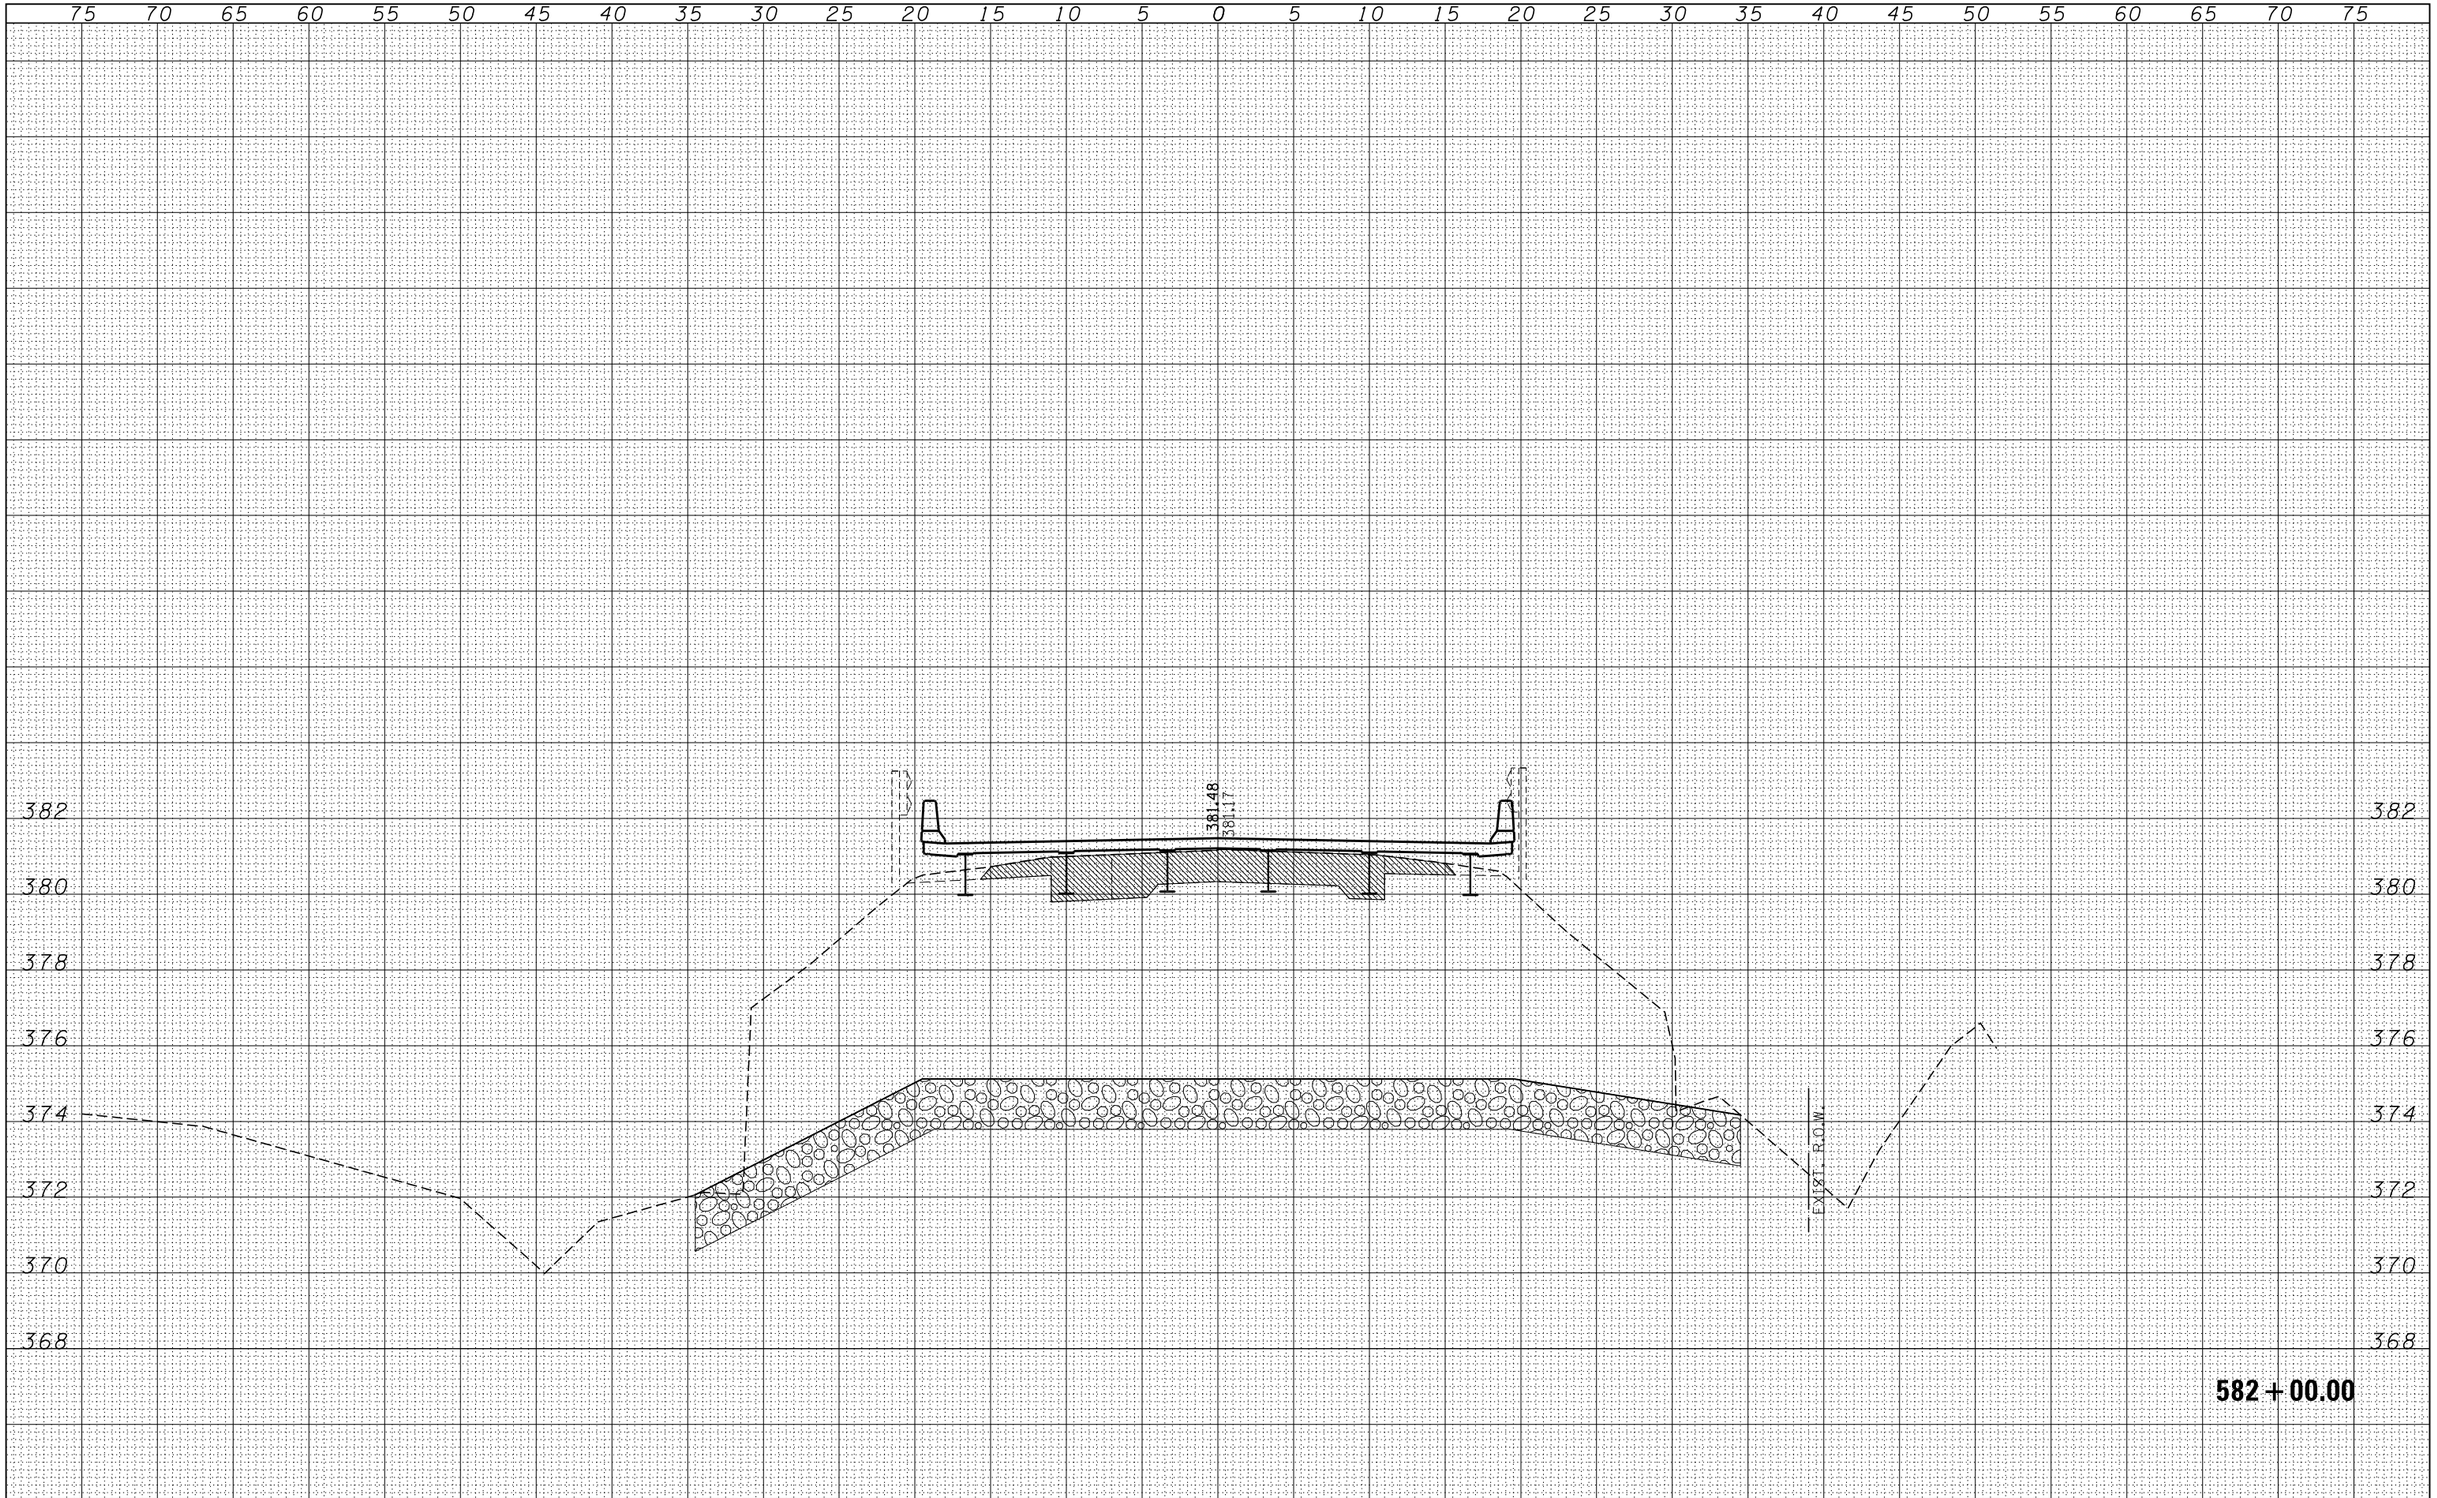

FILE NAME = D978103-sht-xssht.dgn	USER NAME = $USER$	DESIGNED - L.F.S.	REVISED -
		DRAWN - T.W.K.	REVISED -
	PLOT SCALE = $SCALE$	CHECKED - J.W.F.	REVISED -
	PLOT DATE = 5/8/2013	DATE - 04/26/13	REVISED -

HAMPTON, LENZINI AND RENWICK, INC.
3085 STEVENSON DRIVE, SUITE 201
SPRINGFIELD, ILLINOIS 62703
ILLINOIS PROFESSIONAL DESIGN FIRM
LS / PE / SE CORP. 184.000959

STATE OF ILLINOIS
DEPARTMENT OF TRANSPORTATION

CROSS SECTIONS
ILLINOIS ROUTE 1

SCALE: | SHEET NO. OF SHEETS | STA. 582+00.00 TO STA. 582+00.00

F.A.P.	SECTION	COUNTY	TOTAL SHEETS	SHEET NO.
332	2B-1	WHITE	52	48
		CONTRACT NO. 78103		
		ILLINOIS FED. AID PROJECT		