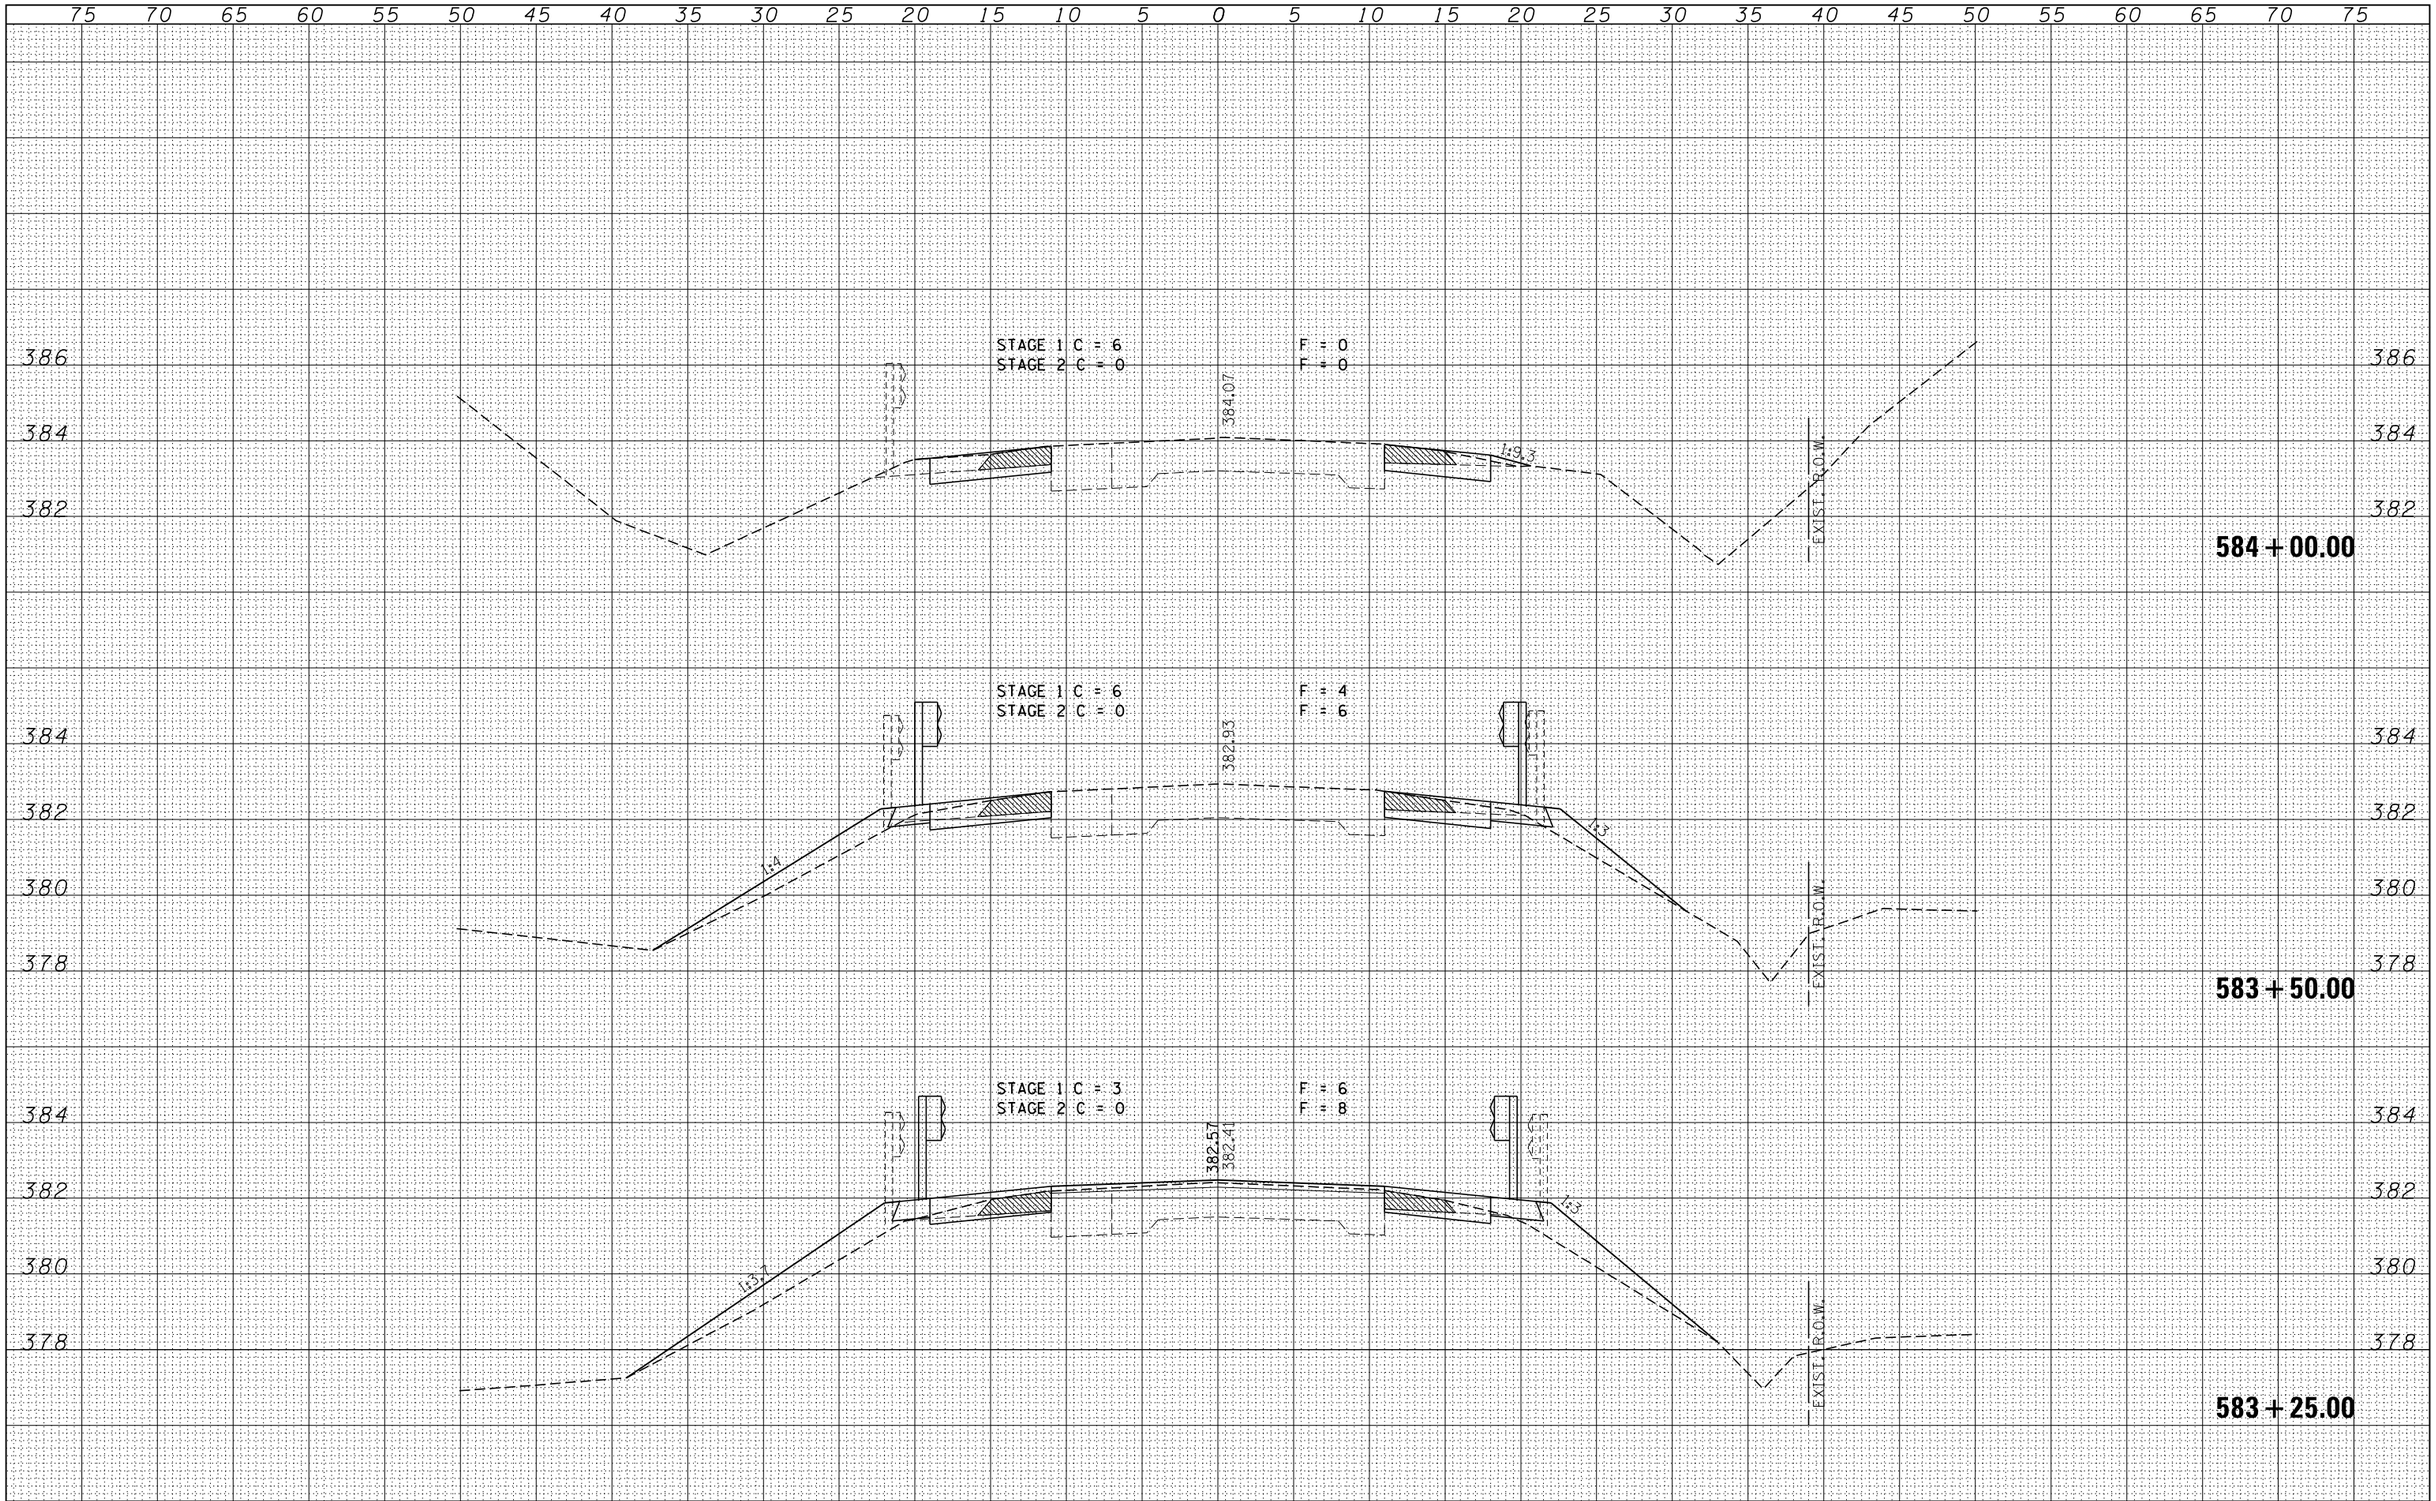

FINAL SURVEY		BY	DATE
NOTE BOOK	SURVEYED		
	PLOTTED		
	TEMPLATE		
	AREAS		
NO.	AREAS CHECKED		

ORIGINAL SURVEY		BY	DATE
NOTE BOOK	SURVEYED		
	PLOTTED		
	TEMPLATE		
	AREAS		
NO.	AREAS CHECKED		

FILE NAME = D978103-sht-xssht.dgn	USER NAME = $USER$	DESIGNED - L.F.S.	REVISED -
HAMPTON, LENZINI AND RENWICK, INC. 3085 STEVENSON DRIVE, SUITE 201 SPRINGFIELD, ILLINOIS 62703 ILLINOIS PROFESSIONAL DESIGN FIRM LS / PE / SE CORP. 184.000969		DRAWN - T.W.K.	REVISED -
	PLOT SCALE = $SCALE$	CHECKED - J.W.F.	REVISED -
	PLOT DATE = 5/8/2013	DATE - 04/26/13	REVISED -

STATE OF ILLINOIS
DEPARTMENT OF TRANSPORTATION

CROSS SECTIONS
ILLINOIS ROUTE 1

SCALE: | SHEET NO. OF SHEETS | STA. 583+25.00 TO STA. 584+00.00

F.A.P.	SECTION	COUNTY	TOTAL SHEETS	SHEET NO.
332	2B-1	WHITE	52	51

CONTRACT NO. 78103

ILLINOIS FED. AID PROJECT