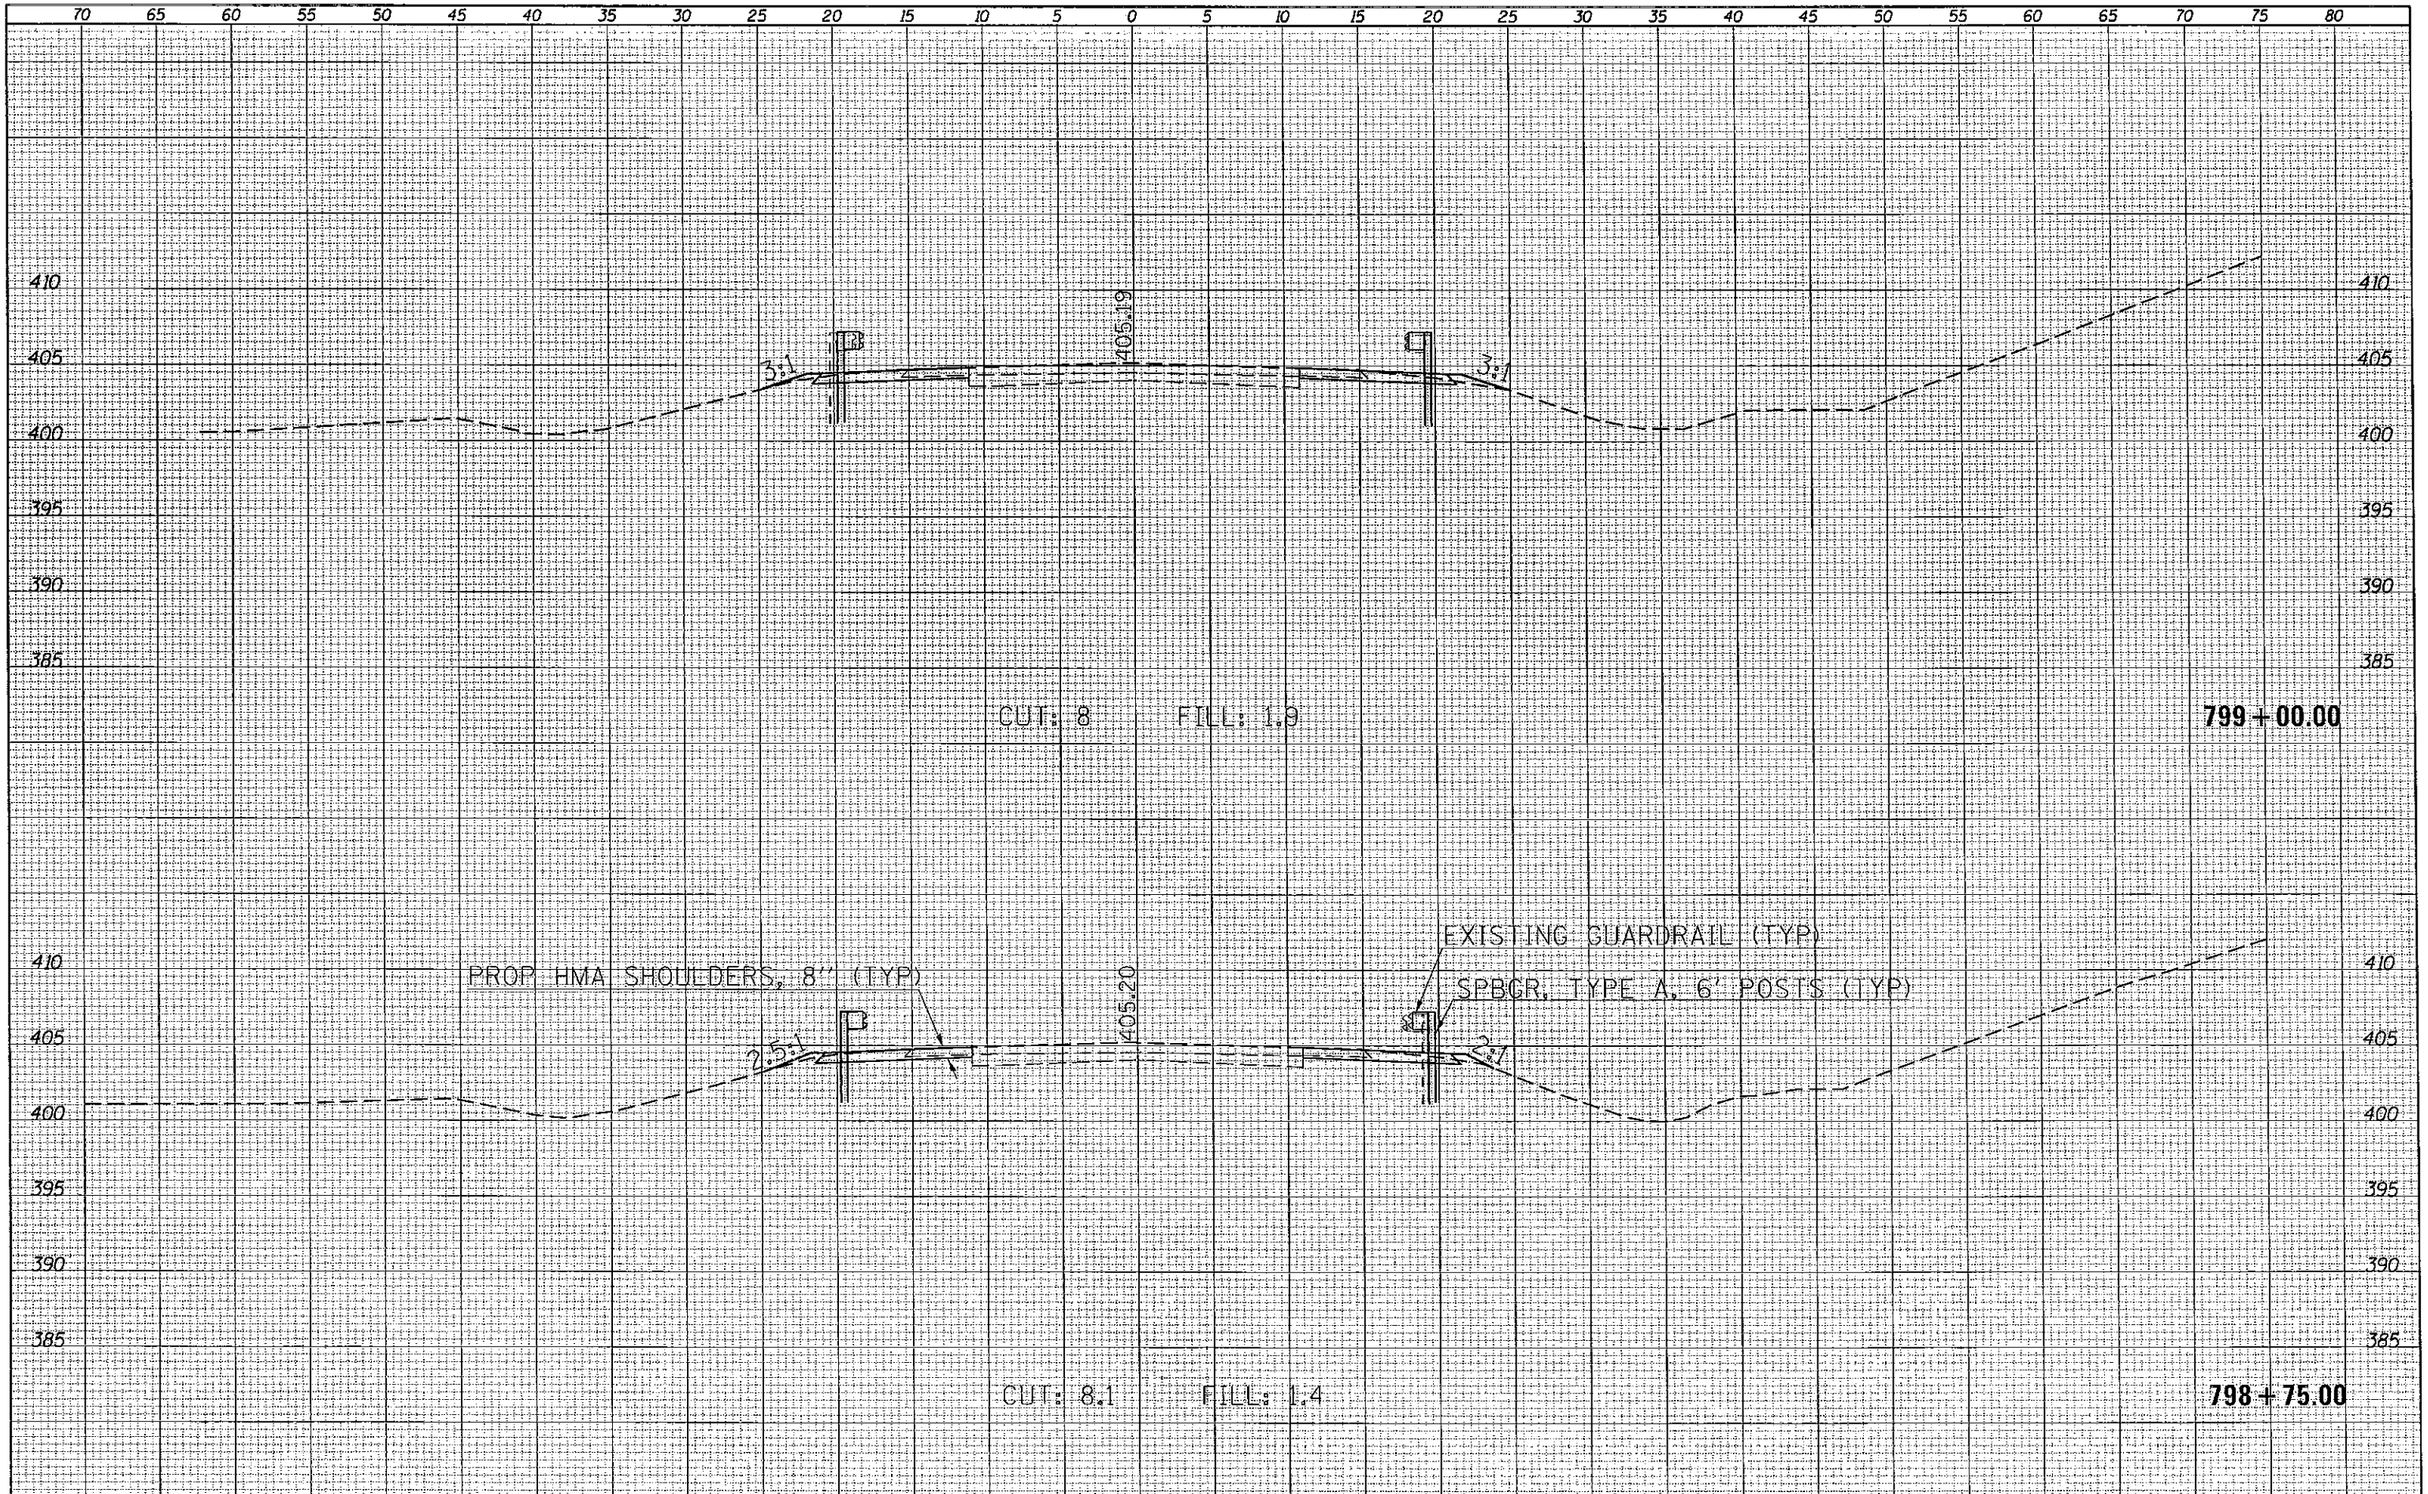

FINAL SURVEY	BY	DATE
SURVEYED		
PLOTTED		
TOPOGRAPHY		
AREAS		
AREAS CHECKED		
NOTE BOOK		
NO.		

ORIGINAL SURVEY	BY	DATE
SURVEYED		
PLOTTED		
TOPOGRAPHY		
AREAS		
AREAS CHECKED		
NOTE BOOK		
NO.		

FILE NAME = c:\pw_work\pwidot\walkerra\d0326433\78312-sht_xsections.dgn	USER NAME = walkerra	DESIGNED -	REVISED -
		DRAWN -	REVISED -
	PLOT SCALE = 9.9993 ' / in.	CHECKED -	REVISED -
Default	PLOT DATE = 5/29/2013	DATE -	REVISED -

STATE OF ILLINOIS
DEPARTMENT OF TRANSPORTATION

CROSS SECTIONS - IL 1

SCALE: | SHEET OF SHEETS | STA. 798+75.00 TO STA. 799+00.00

F.A.P. RTE.	SECTION	COUNTY	TOTAL SHEETS	SHEET NO.
332	2B-2	WHITE	23	20
		CONTRACT NO. 78312		

ILLINOIS FED. AID PROJECT