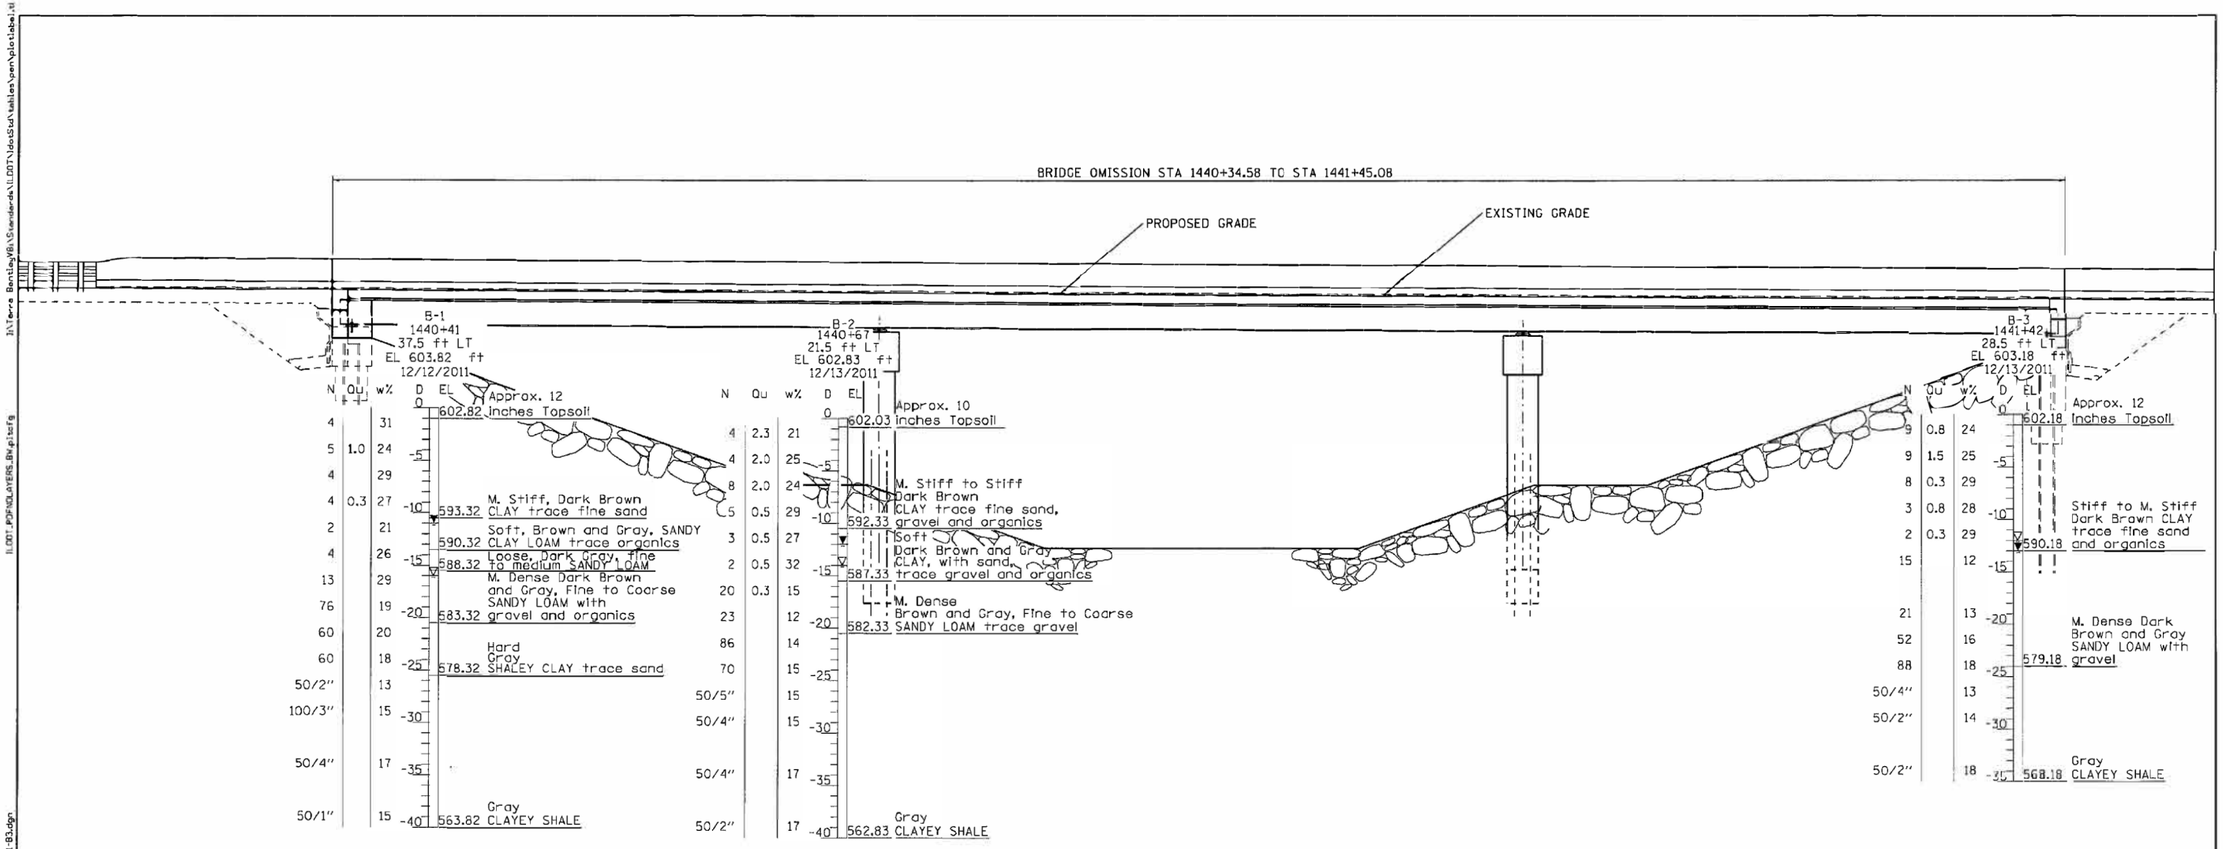


NOT TO SCALE

LEGEND

EL = Elevation (ft)
D = Depth Below Existing Ground Surface (ft)
N = SPT N-Value (AASHTO T206)
Qu = Unconfined compressive Strength (tsf)
Failure Mode (B= Bulge, S= shear, P= penetrometer)
w% = Moisture Content Percentage

WATER TABLE LEGEND

▼= Groundwater Level First Encountered
▽= Groundwater Level Upon Completion
▼= Groundwater Level After __ hours

SUBSURFACE DATA PROFILE
IL78 OVER KICKAPOO CREEK
FAP ROUTE 22
SECTION (48B-1) BR
KNOX COUNTY
STATION 1440+89.93
STRUCTURE NO. (EXISTING) 048-0018
STRUCTURE NO. (PROPOSED) 048-0095

| | | | | | |
|---|---|---|---|---|---|
| TERRA ENGINEERING LTD. | USER NAME = LNF | DESIGNED - | REVISED - | STATE OF ILLINOIS DEPARTMENT OF TRANSPORTATION | SUBSURFACE DATA PROFILE IL 78 OVER KICKAPOO CREEK |
| | | DRAWN - | REVISED - | | |
| | PLOT SCALE = 40.0000 ' / in. | CHECKED - | REVISED - | | |
| | PLOT DATE = 2/15/2012 | DATE - | REVISED - | | SCALE: / SHEET NO. 1 OF 1 SHEETS / STA. / TO STA. |

| F.A.P. RTE. | SECTION | COUNTY | TOTAL SHEETS | SHEET NO. |
|---|---|---|---|---|
| 22 | (48B-1)BR | KNOX | | |
| | | CONTRACT NO. 68758 | | |
| | ILLINOIS FED. AID PROJECT | | | |

| | | | | | |
|---|---|---|---|---|---|
| CHASTAIN & ASSOCIATES LLC CONSULTING ENGINEERS 184-001397 | USER NAME = jacobsmr | DESIGNED - ACB | REVISED - | STATE OF ILLINOIS DEPARTMENT OF TRANSPORTATION | SUBSURFACE DATA PROFILE STRUCTURE NO. 048-0095 |
| | PLOT TIME = 4:30:06 PM | CHECKED - JMB | REVISED - | | |
| | PLOT SCALE = 20.0000 ' / in. | DRAWN - RLK | REVISED - | | SHEET NO. 22 OF 24 SHEETS |
| | PLOT DATE = 5/9/2019 | CHECKED - JMB | REVISED - | | |

| F.A.P. RTE. | SECTION | COUNTY | TOTAL SHEETS | SHEET NO. |
|---|---|---|---|---|
| 22 | 48((B-1)BR;CR) | KNOX | 94 | 50 |
| | | CONTRACT NO. 68758 | | |
| | ILLINOIS FED. AID PROJECT | | | |

FILE NAME = pw:\\planroom.dot.illinois.gov:PWIDOT\Documents\IDOT Offices\District 4\Projects\04-68758\CADData\CADSheets\IL78 Structural - IDOT Copies\boringsdgn
TxVProjects\09-128-04-IDOT VV-HLC- PTB 198-25\Calculations\VCP1- IL78 over Kickapoo Creek\SGR\Boring Plots\IL78_ProfileView_81-83.dgn
ILDOT_PDFNOLAYERS.pltcfg
3d:\Terra Bentley\Gint\Standards\ILDOT\GintStd\tables\pen\plotlabel.tbl