FINAL SURVEY		BY	DATE
	SURVEYED		
	PLOTTED		
NOTE BOOK	TEMPLATE		
	AREAS		
NO.	AREAS CHECKED		

ORIGINAL SURVEY		BY	DATE
	SURVEYED		
	PLOTTED		
NOTE BOOK	TEMPLATE		
	AREAS		
NO.	AREAS CHECKED		

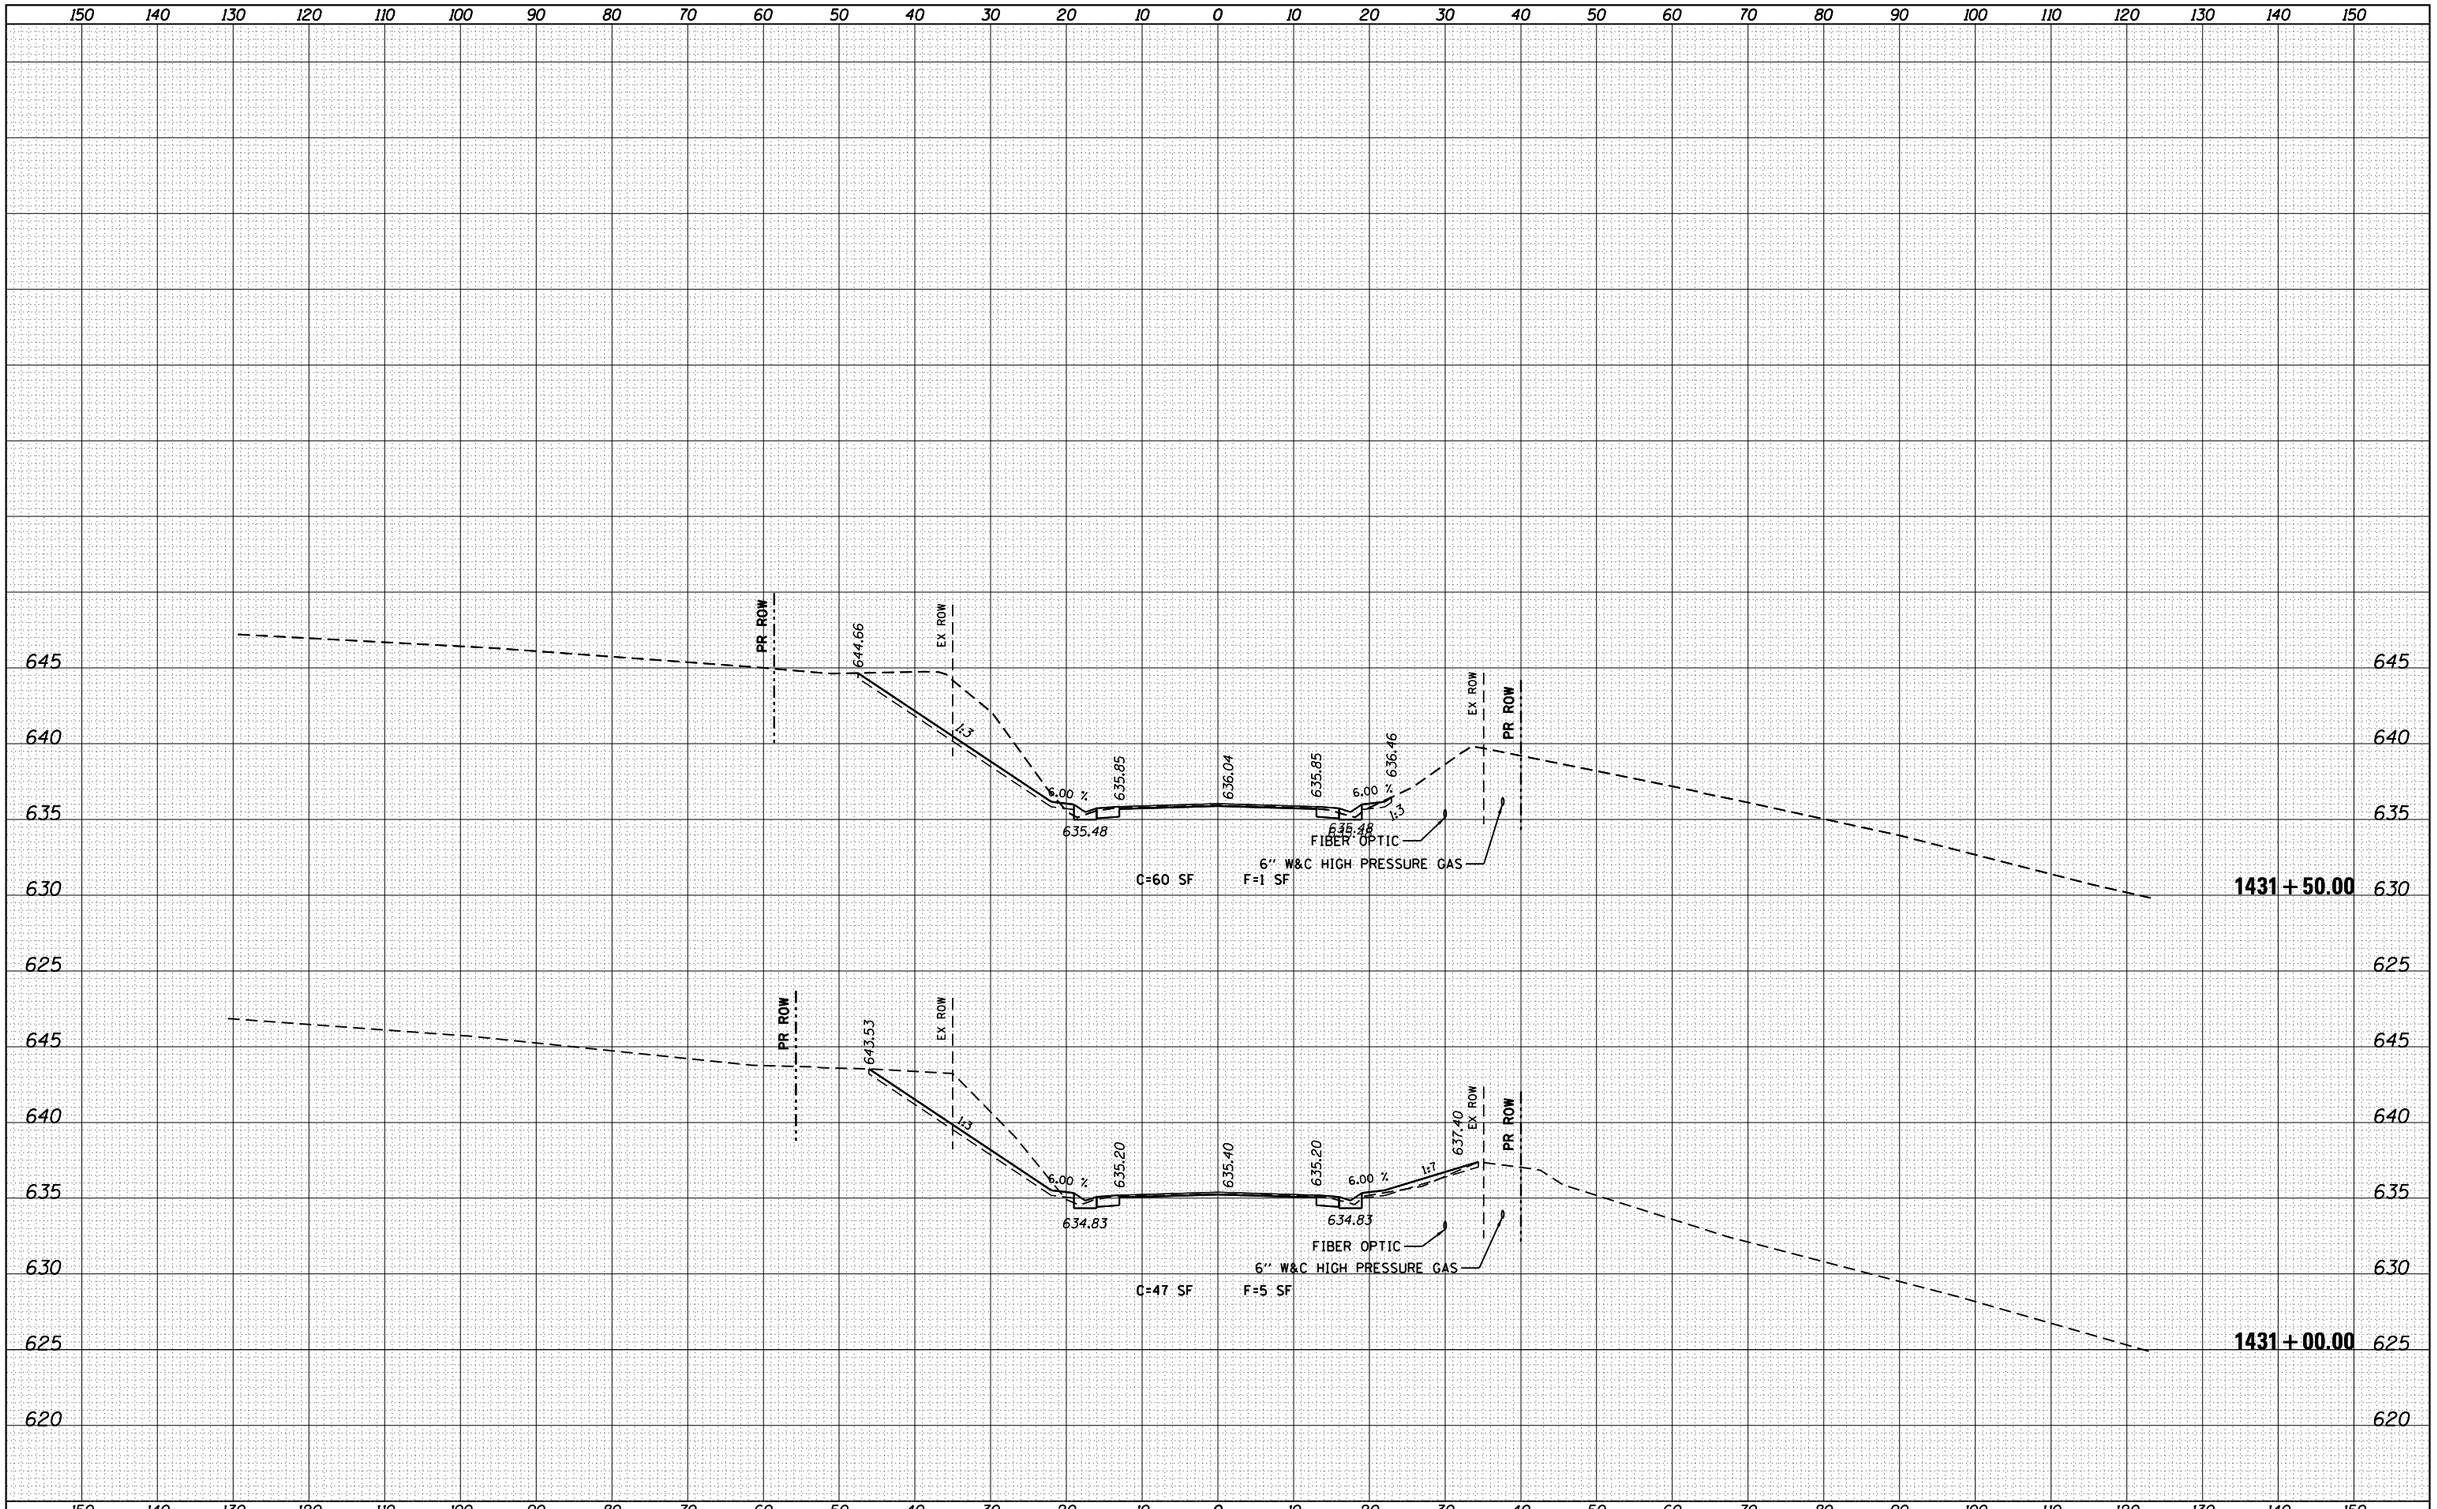

FILE NAME = pw:\\planroom.dot.illinois.gov:PWIDOT\Documents\IDOT Offices\District 4\Projects\D4_68758\CADD\Drawingsheets\Fehr Graham - IDOT Copies\D4_68758_sht-065-069-xs.dgn	USER NAME = jacobsmr	DESIGNED -	REVISED -
Default	PLOT SCALE = 20.000000 ' / in.	CHECKED -	REVISED -
FEHR GRAHAM PROJECT NO 15-1004B	PLOT DATE = 5/10/2019	DRAWN - DATE -	REVISED -

STATE OF ILLINOIS
DEPARTMENT OF TRANSPORTATION

CROSS SECTIONS
ILLINOIS ROUTE 78

SCALE: | SHEET OF SHEETS | STA. 1431+50.00 TO STA. 1431+50.00

F.A.P RTE.	SECTION	COUNTY	TOTAL SHEETS	SHEET NO.
22	48(B-1)BR,CR]	KNOX	94	78
		CONTRACT NO. 68758		
		ILLINOIS	FED. AID PROJECT	