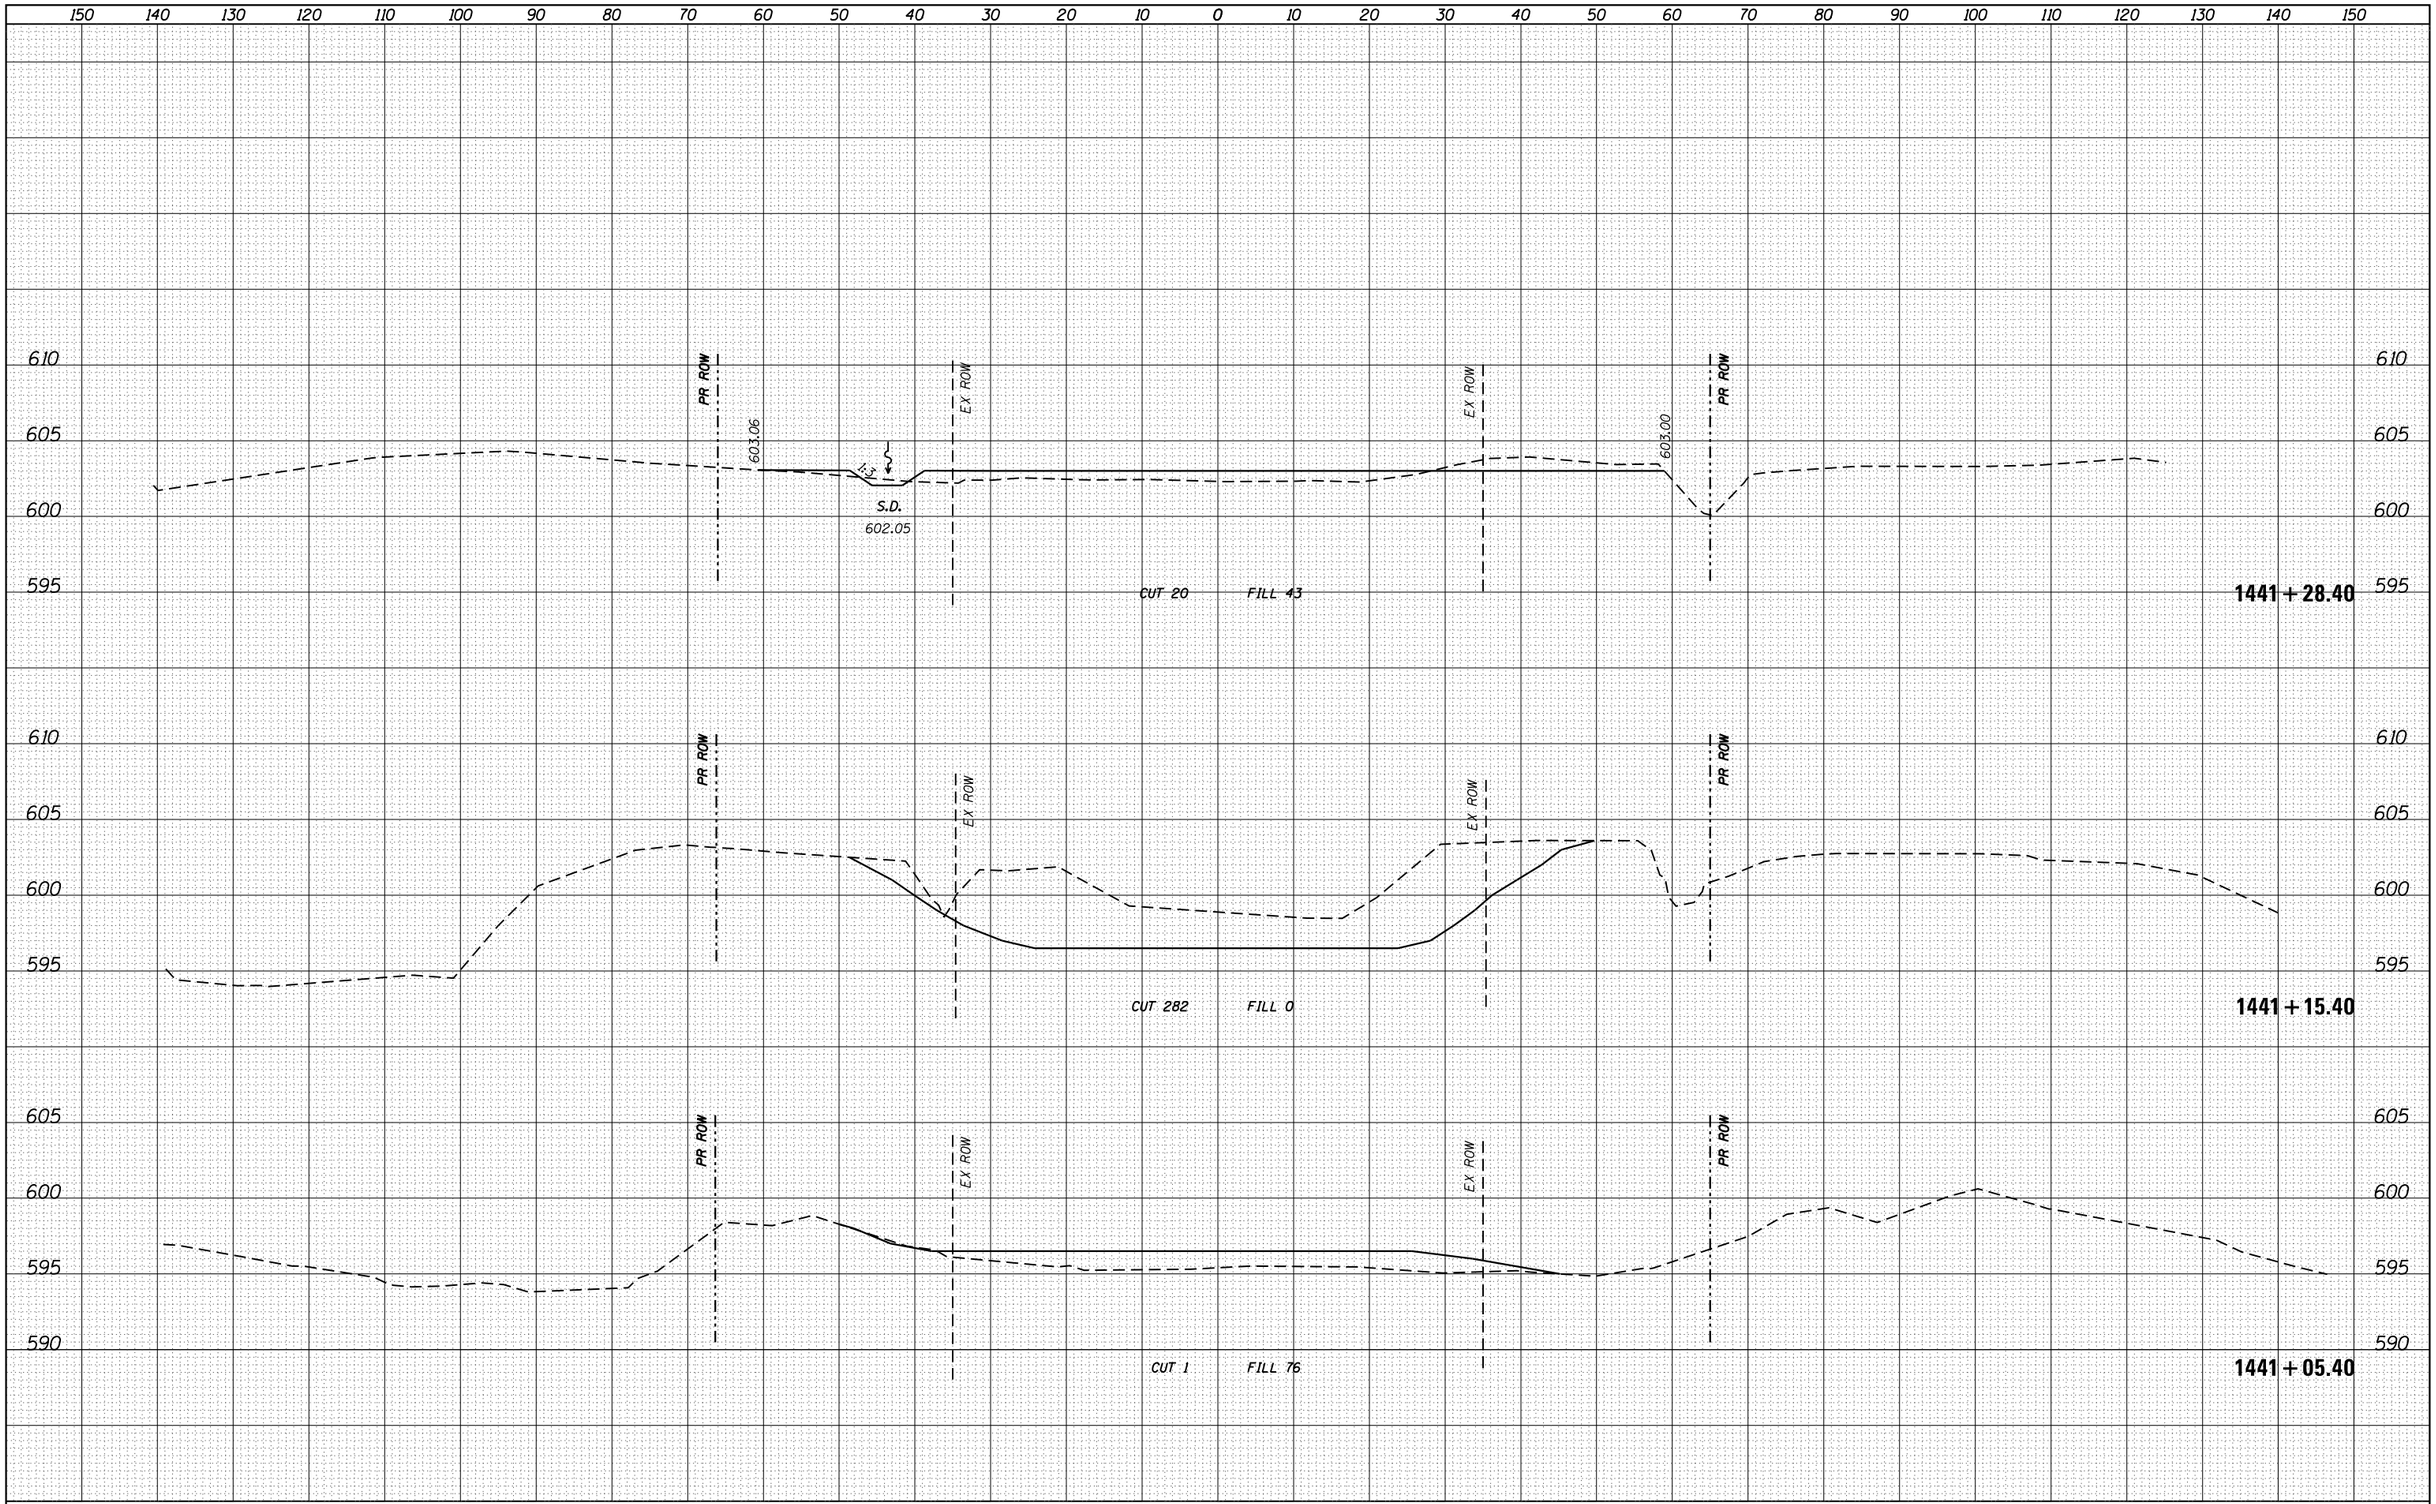

FINAL SURVEY		BY	DATE
NOTE BOOK	SURVEYED		
	PLOTTED		
	TEMPLATE		
	AREAS		
	AREAS CHECKED		
NO.			

ORIGINAL SURVEY		BY	DATE
NOTE BOOK	SURVEYED		
	PLOTTED		
	TEMPLATE		
	AREAS		
	AREAS CHECKED		
NO.			

FILE NAME = pw:\\planroom.dot.illinois.gov:PWIDOT\Documents\IDOT Offices\District 4\Projects\D4_68758\CADDATA\Sheets\Checked\D468758-sht-xssht.dgn	USER NAME = jacobsmr	DESIGNED - CHASTAIN	REVISED -
		DRAWN -	REVISED -
	PLOT SCALE = 20.0000 ' / in.	CHECKED - CAS	REVISED -
Default	PLOT DATE = 5/10/2019	DATE - 5/17	REVISED -

STATE OF ILLINOIS
DEPARTMENT OF TRANSPORTATION

CROSS SECTIONS
ILLINOIS ROUTE 78

SCALE: | SHEET OF SHEETS | STA. 1441+05.40 TO STA.1441+28.40

F.A. RTE.	SECTION	COUNTY	TOTAL SHEETS	SHEET NO.
22	48[(B-1)BR;CR]	KNOX	94	89

CONTRACT NO. 68758

ILLINOIS FED. AID PROJECT